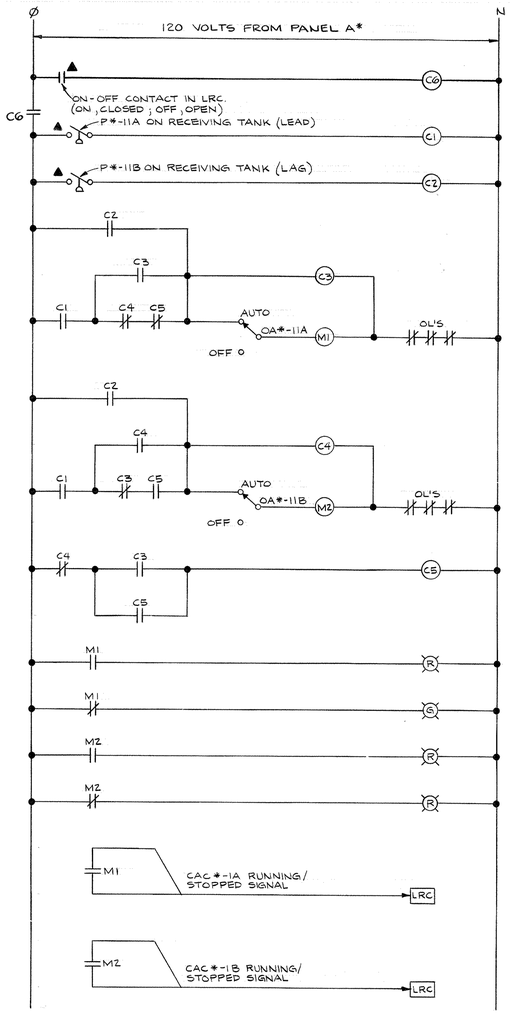

CONTROL AIR SYSTEM *-1

(NOTES 1, 2, 3 & 4)

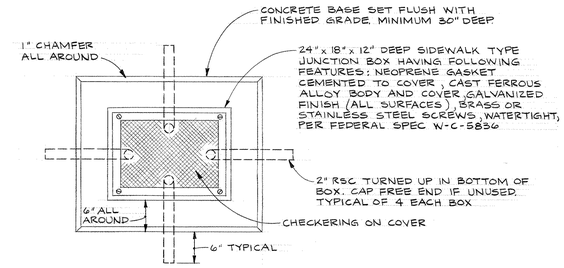

SIDEWALK TYPE JUNCTION BOX FOR BAS TRUNK CABLE

NOT TO SCALE

NOTES (DWG. E13)

1. FOR SYMBOLS LEGEND, SEE DWG. E10.
2. COORDINATE THIS DRAWING WITH ALL DRAWINGS ENTITLED BUILDINGS 2, 8, 11, 12, 74, 75 FUNCTIONAL CONTROL DIAGRAMS.
3. * INDICATES FILL IN APPROPRIATE BUILDING NUMBER.
4. ALL ITEMS LOCATED IN MCC * A EXCEPT:
   - ▲ LOCATED REMOTE
   - ■ LOCATED IN LOCAL TEMPERATURE CONTROL PANEL LTCP *-1

NO.	DATE	DESCRIPTION

REVISIONS

SHEET TITLE: BUILDINGS 2, 8, 11, 12, 74, 75 ELECTRICAL CONTROL DIAGRAMS

BLDG. NO.: 2,8,11, 12,74,75

PROJECT TITLE: AIR CONDITION VARIOUS BUILDINGS

DRAWN: JEF | CHECKED: WGM, HDB | DATE: APRIL 27, 1976

WILEY & WILSON, INC.
ENGINEERS • ARCHITECTS • PLANNERS
LYNCHBURG, VIRGINIA

DRAWING NUMBER: E13
DWG. 115 OF 165

APPROVED, PROJECT DIRECTION

658-036
658-042

VETERANS ADMINISTRATION

LOCATION: VAH, SALEM, VIRGINIA

5-2-2-2183

COMMONWEALTH OF VIRGINIA
WALTER G. MILES
No. 6740
CERTIFIED PROFESSIONAL ENGINEER

THREE INCHES EQUALS ONE FOOT
ONE AND ONE HALF INCHES EQUALS ONE FOOT
ONE INCH EQUALS ONE FOOT
THREE QUARTER INCH EQUALS ONE FOOT
ONE HALF INCH EQUALS ONE FOOT
THREE EIGHTH INCH EQUALS ONE FOOT
ONE QUARTER INCH EQUALS ONE FOOT
ONE EIGHTH INCH EQUALS ONE FOOT

115

76-209