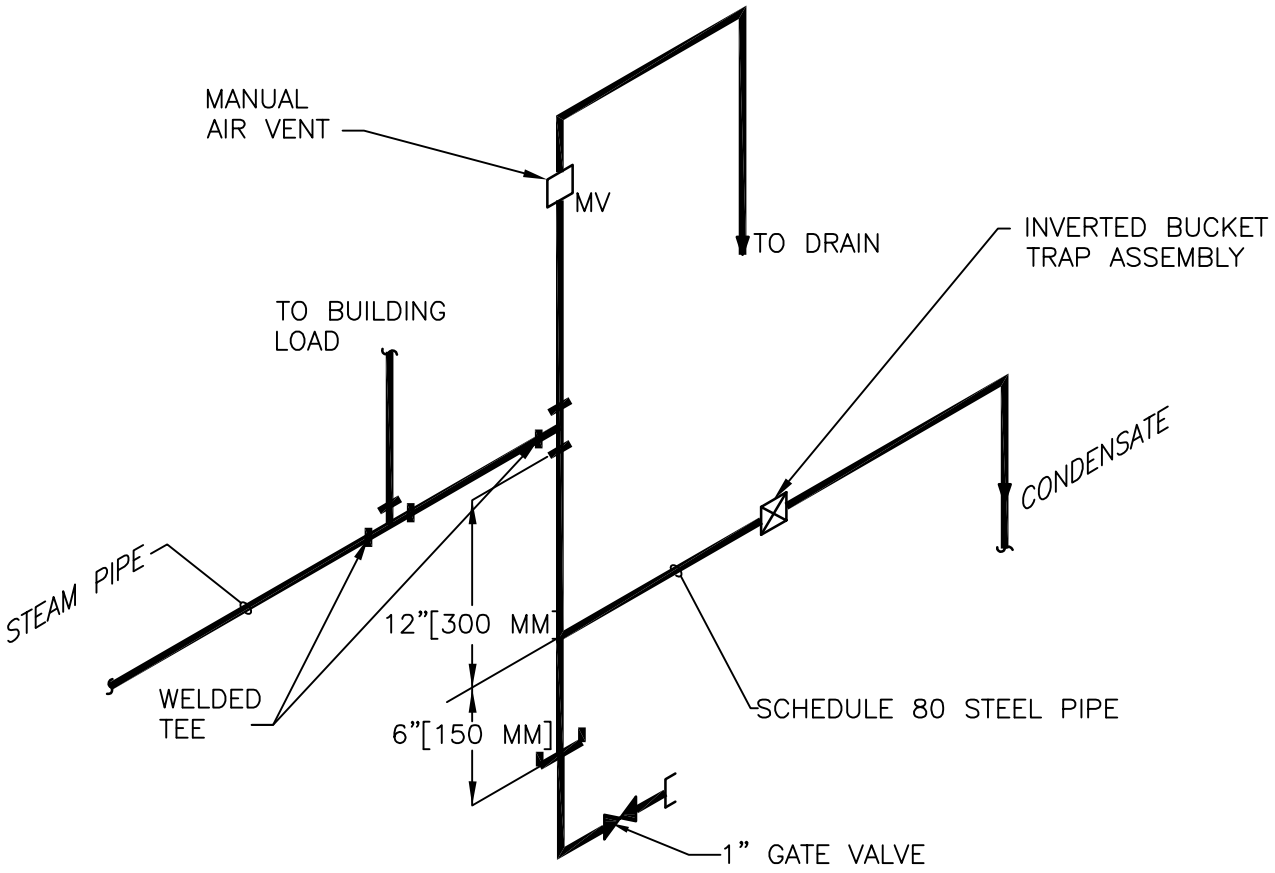

END OF STEAM LINE DRIP TRAP

#

NTS

Department of Veterans Affairs

DETAIL TITLE / END OF STEAM LINE DRIP TRAP

SCALE :NONE

DATE ISSUED: DECEMBER 2008 CAD DETAIL NO.: SD232213-05.DWG