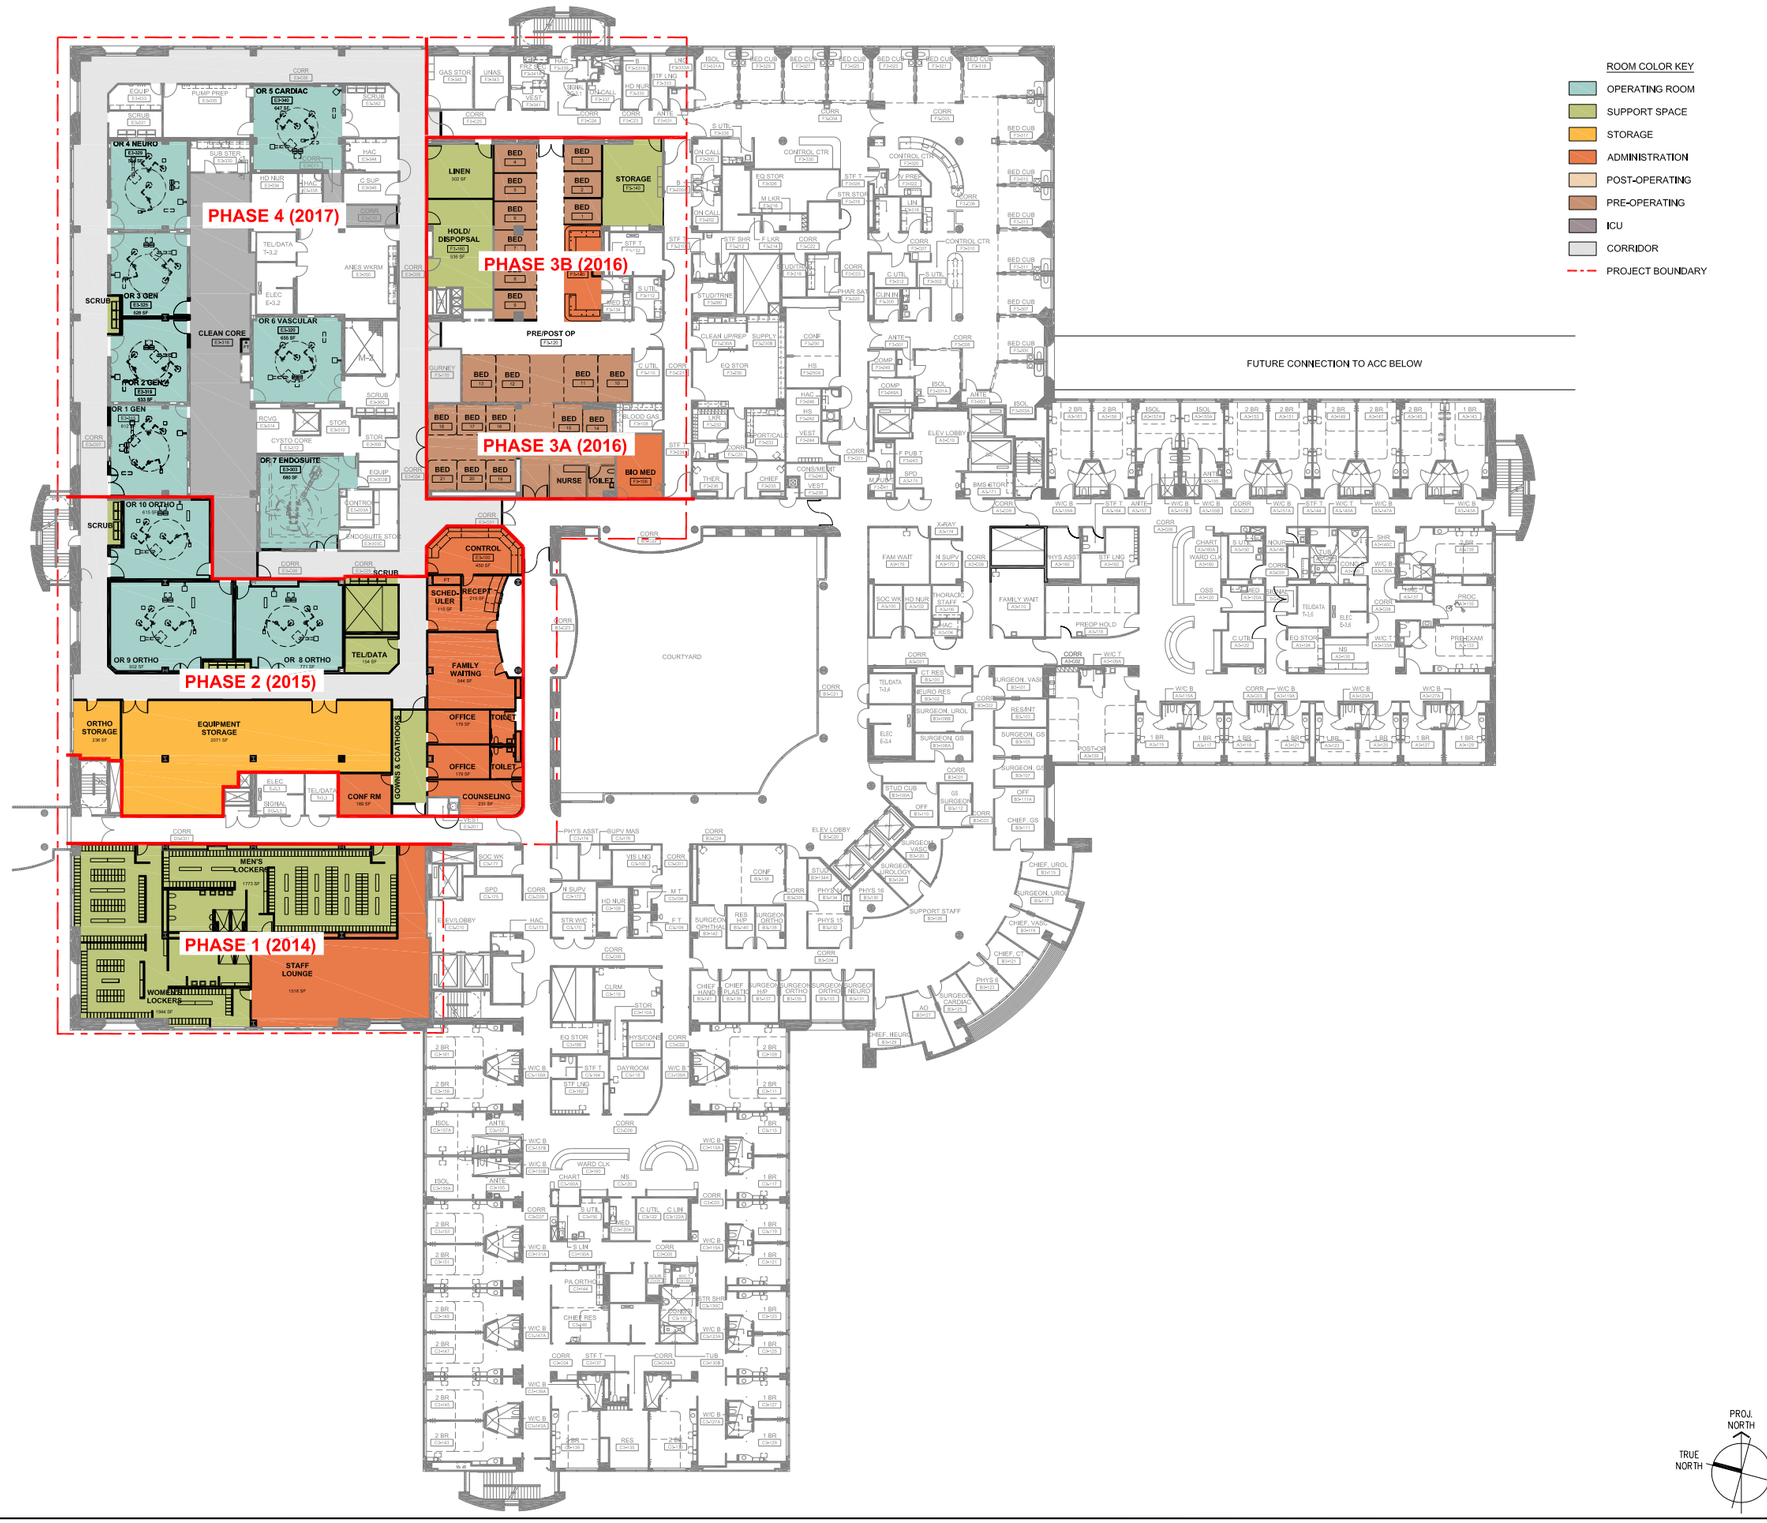

Department of Veterans Affairs
3801 Miranda Ave., Palo Alto CA

Key plan:

NOT FOR CONSTRUCTION DOCUMENTS

Revisions	Date

Approved: Project Director

Drawing Title

PROJ. NORTH
TRUE NORTH

Scale: NTS	Drawing Number
Date: 2/08/2012	
Checked / Drawn	Dwg. of –

three inches = one foot
one and one half inches = one foot
one inch = one foot
three quarters inch = one foot
one half inch = one foot
three eighths inch = one foot
one quarter inch = one foot
one eighth inch = one foot

VA FORM 08-6231, OCT 1978