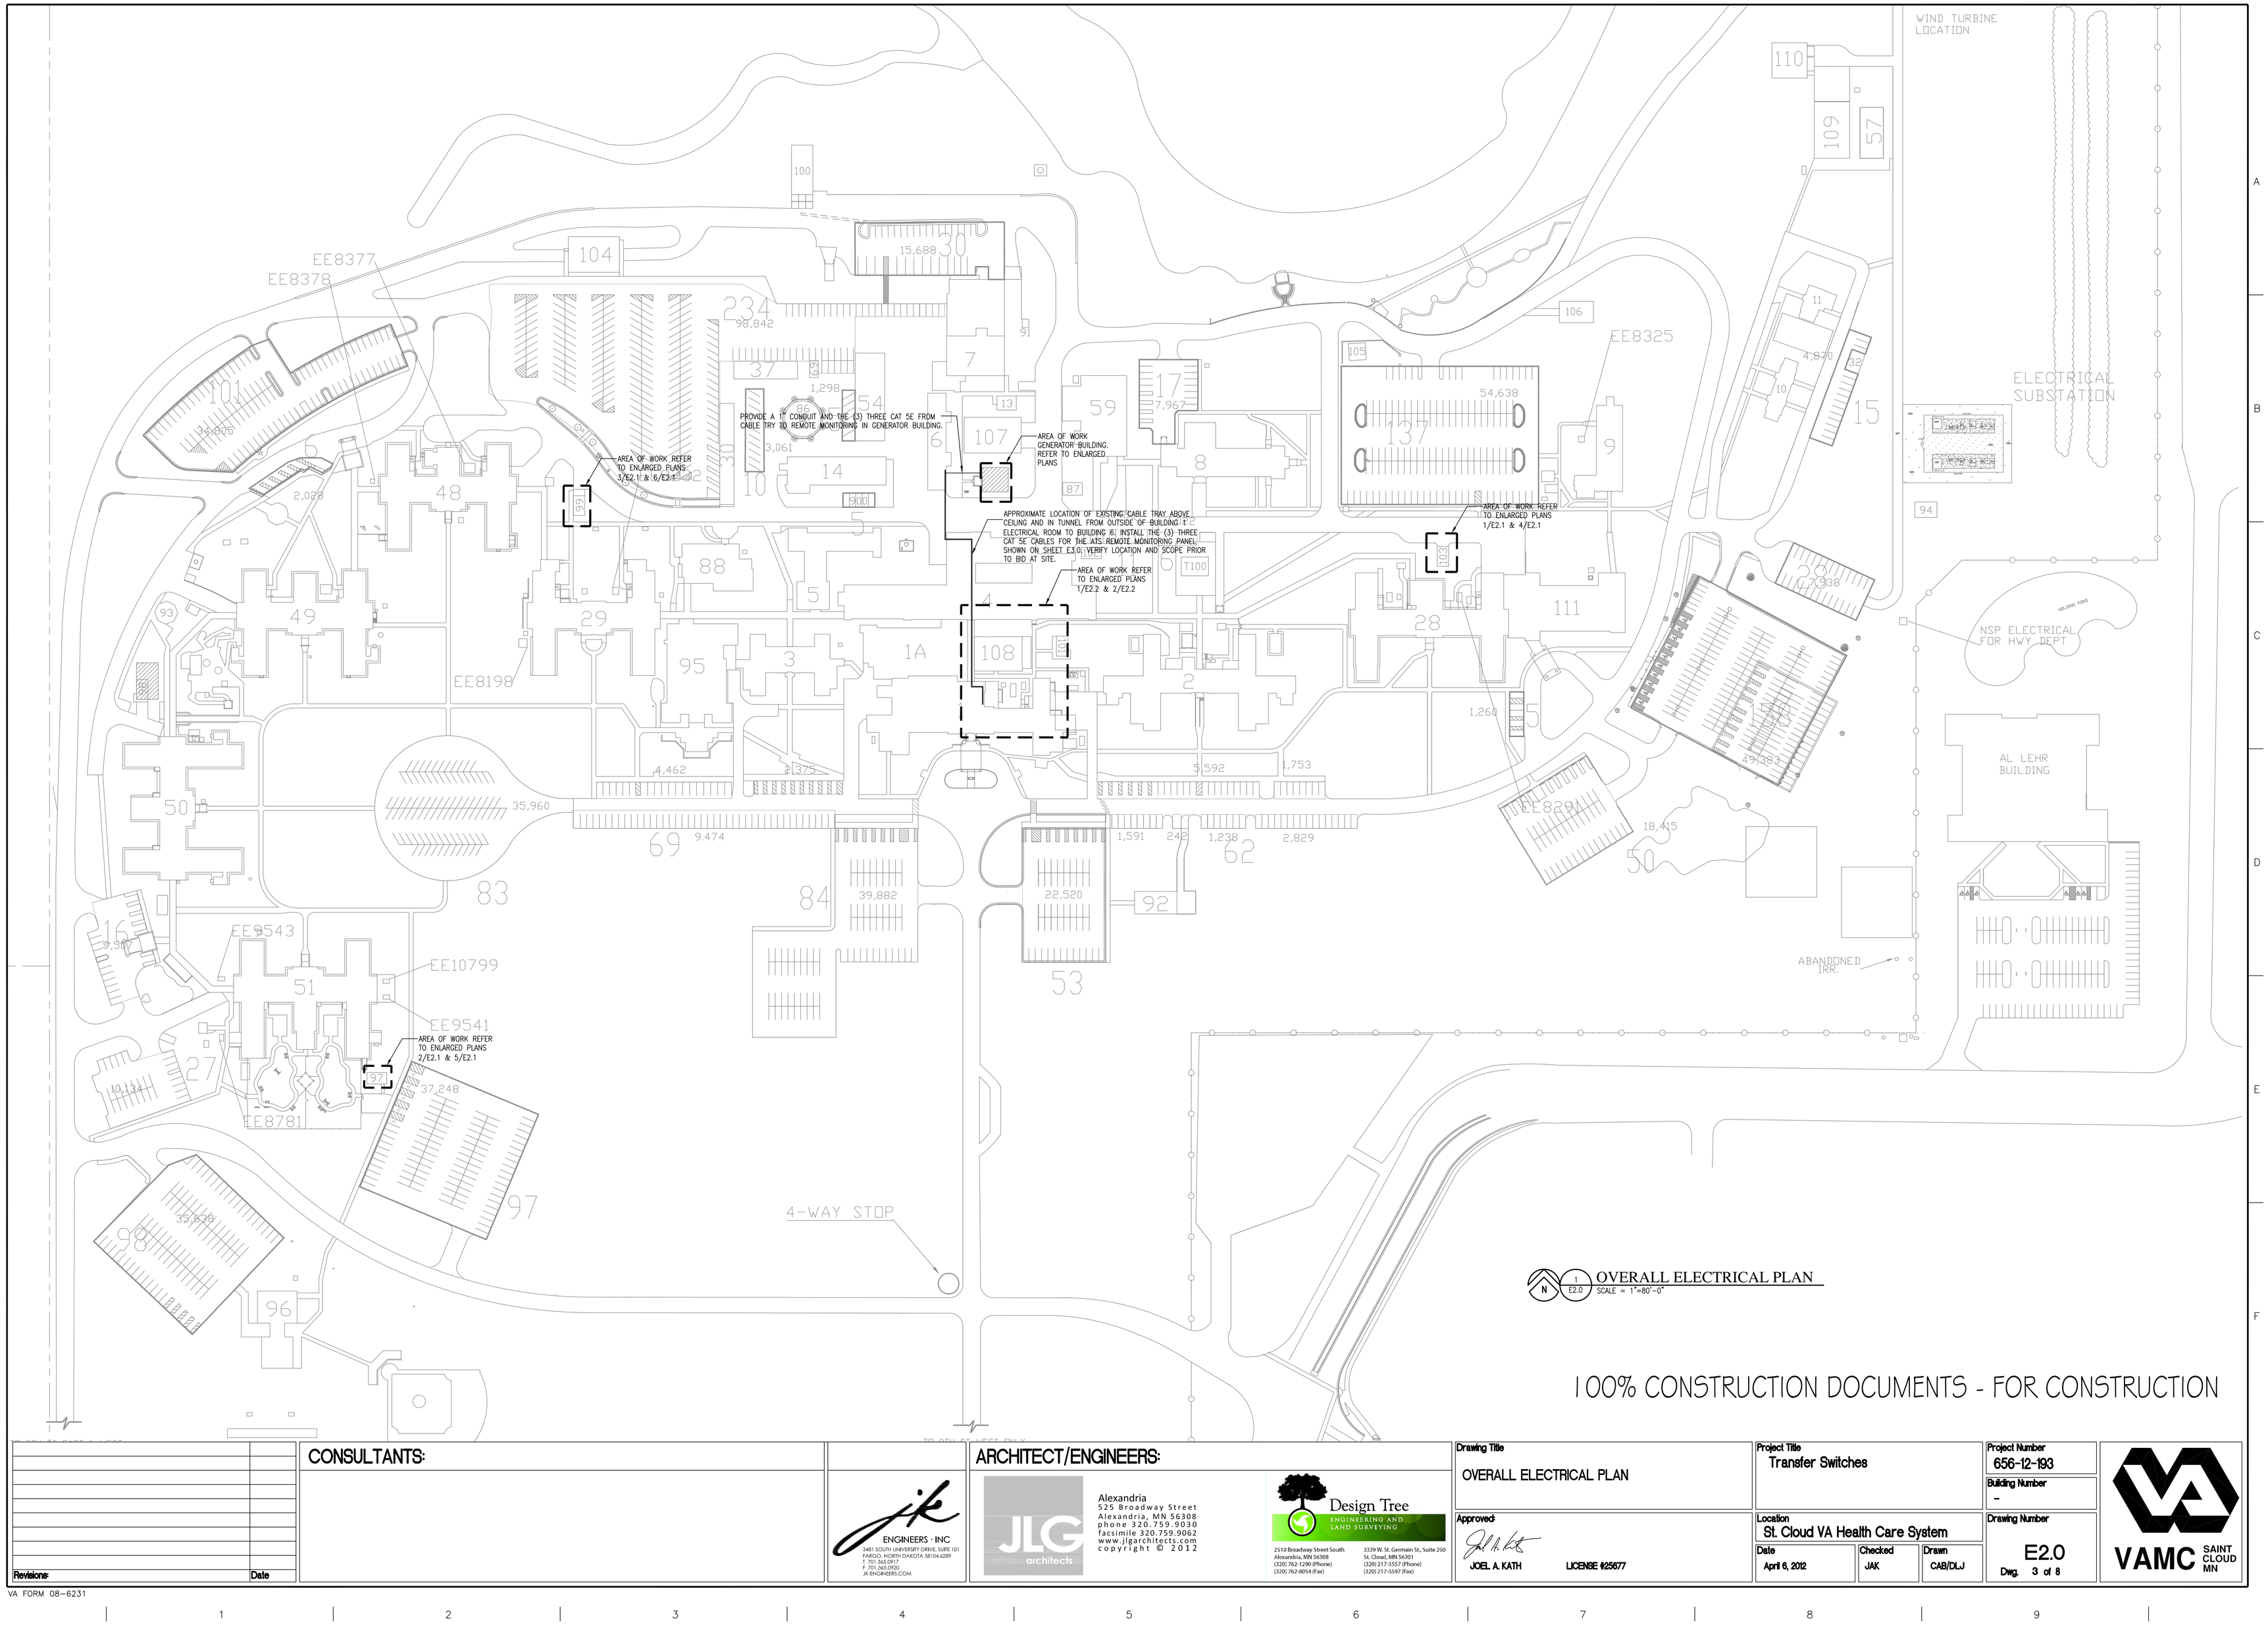

N E2.0 OVERALL ELECTRICAL PLAN
SCALE = 1"=80'-0"

100% CONSTRUCTION DOCUMENTS - FOR CONSTRUCTION

Revisions	Date

CONSULTANTS:

ENGINEERS · INC
3481 SOUTH UNIVERSITY DRIVE, SUITE 101
FARGO, NORTH DAKOTA 58104-6389
P 701.365.0900
F 701.365.0950
JK-ENGINEERS.COM

ARCHITECT/ENGINEERS:

JLG architects
Alexandria
525 Broadway Street
Alexandria, MN 56308
phone 320.759.9030
facsimile 320.759.9062
www.jlgarchitects.com

copyright © 2012

Design Tree
ENGINEERING AND LAND SURVEYING
2510 Broadway Street South, Alexandria, MN 56308, (320) 762-1290 (Phone), (320) 762-8054 (Fax)
3339 W. St. Germain St., Suite 250, St. Cloud, MN 56301, (320) 217-5557 (Phone), (320) 217-5597 (Fax)

Drawing Title: OVERALL ELECTRICAL PLAN

Approved: JOEL A. KATH LICENSE #25677

Project Title: Transfer Switches

Location: St. Cloud VA Health Care System

Date: April 6, 2012 **Checked:** JAK **Drawn:** CAB/DLJ

Project Number: 656-12-193

Building Number: -

Drawing Number: E2.0

Dwg. 3 of 8

VAMC SAINT CLOUD MN

VA FORM 08-6231