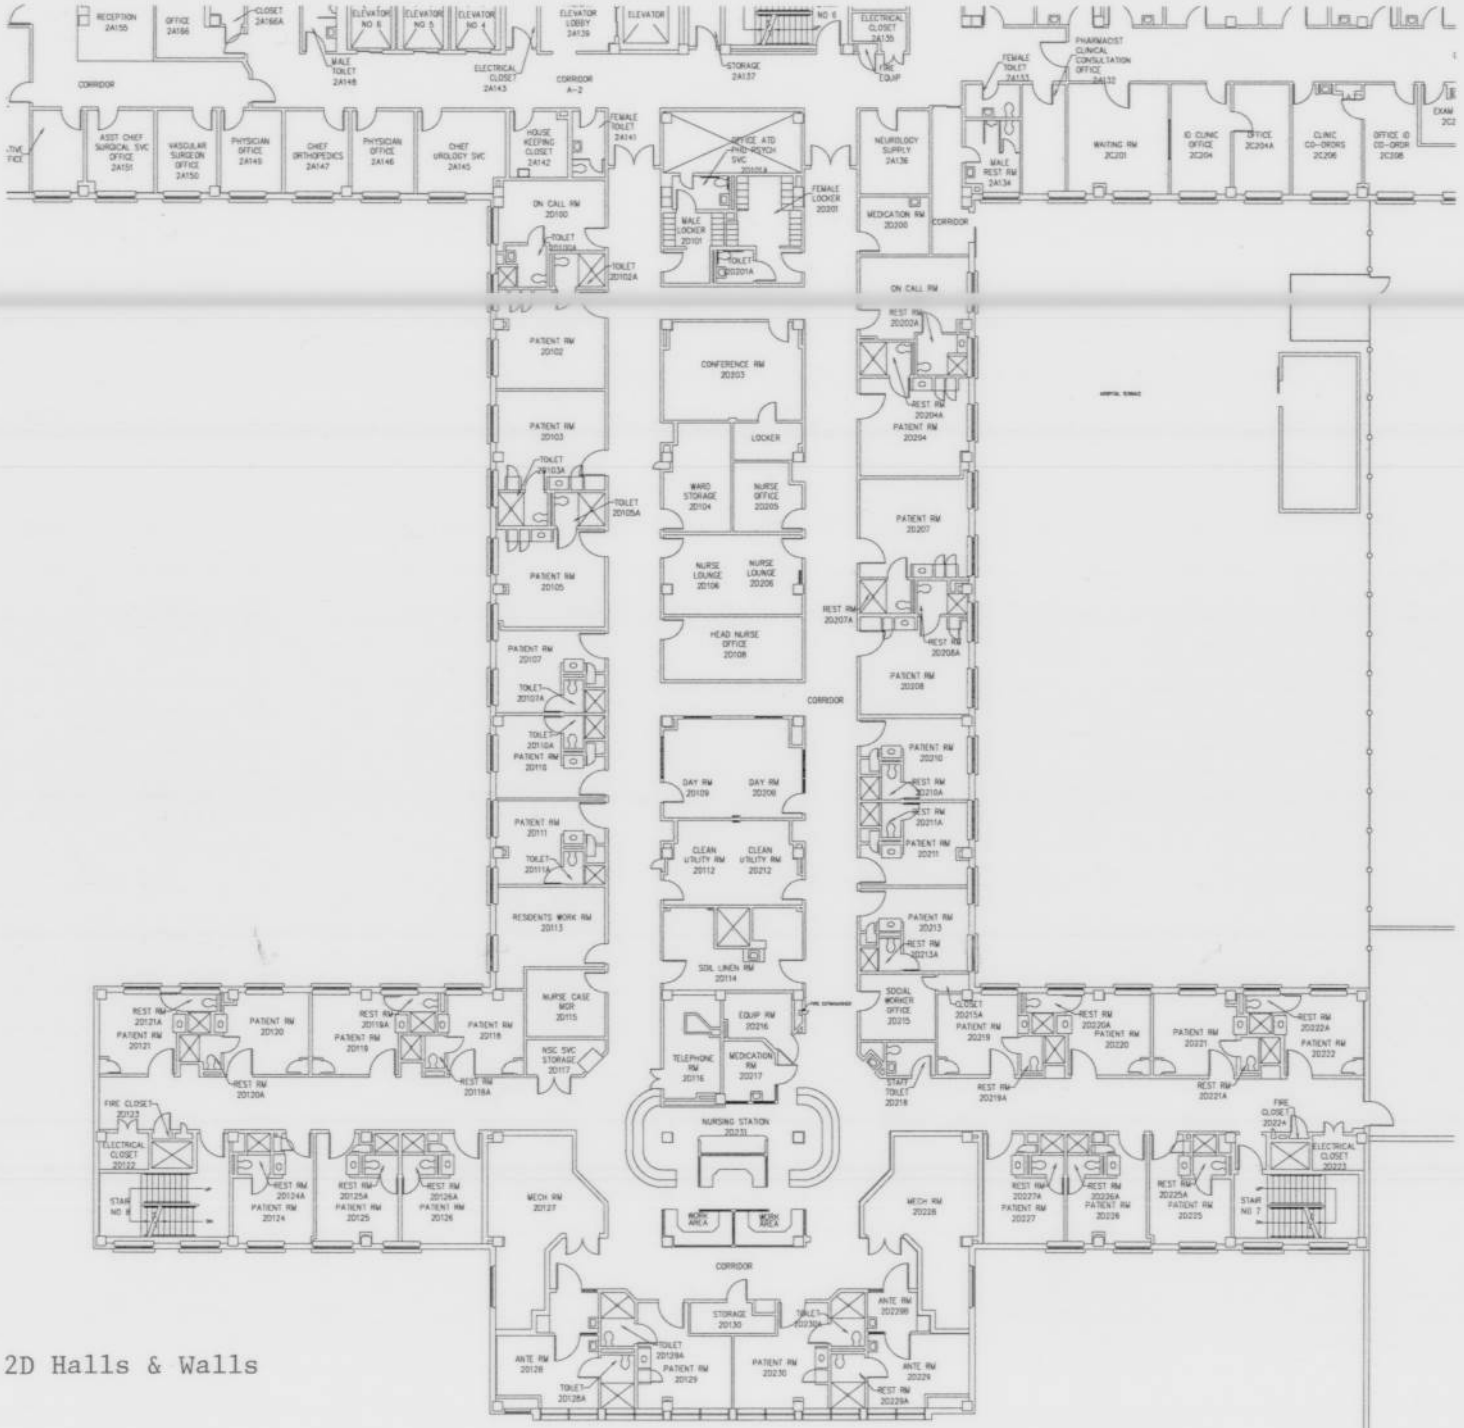

Drawing 1: 2D Halls & Walls