SIGNAGE NOTES
A. NEW 15 MPH SIGN. MATCH EXISTING VA CAMPUS SIGN TYPE.
B. NEW EMPLOYEE PARKING SIGN. MATCH EXISTING VA CAMPUS SIGN TYPE.
C. RELOCATED DIRECTIONAL SIGN. MATCH EXISTING VA CAMPUS SIGN TYPE
D. NEW STOP SIGN

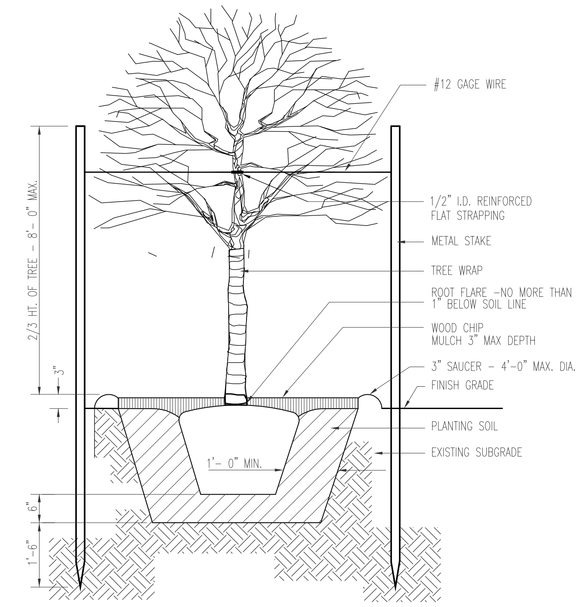

7 L102 TREE PLANTING DETAIL
NOT TO SCALE

LANDSCAPE NOTES:

1. SHORT DRY PRAIRIE SEED MIX, MAXIMUM 3' IN HEIGHT
2. SHORT WET PRAIRIE MEADOW SEED MIX MAXIMUM 3' IN HEIGHT

PLANTING SCHEDULE

KEY	COMMON NAME	BOTANICAL NAME	QTY.	SIZE	REMARKS
		DECIDUOUS & EVERGREEN TREES			
FP	GREEN ASH OR AUTUMN BLAZE MAPLE	FRAXINUS PENNSYLVANICA OR ACER FREEMANII 'AUTUMN BLAZE'	16	2-1/2" BB	
MP	PRAIRIE FIRE CRABAPPLE	MALUS 'PRAIRIE FIRE'	3	2-1/2" BB	
		PERENNIALS			
HC	STELLA D' ORO DAYLILLY	Hemerocallis 'Stella d' Oro'	90	1 GALLON	
CA	KARL FOERESTER REED GRASS	Calamagrotis x actutiflora KARL FOERESTER	52	1 GALLON	

0 20' 40'

100% CDs - For Construction

Revisions	Date
AMENDMENT NO 3: SHT LP1.0 ADDED TO SET	05.11.12

CONSULTANTS:

ARCHITECT/ENGINEERS:

JLG architects
Alexandria
525 Broadway Street
Alexandria, MN 56308
phone 320.759.9030
facsimile 320.759.9062
www.jlgarchitects.com
copyright © 2011

STAMP/SEAL:
I HEREBY CERTIFY THAT THIS PLAN, SPECIFICATION, OR REPORT WAS PREPARED BY ME OR UNDER MY DIRECT SUPERVISION AND THAT I AM A DULY LICENSED ARCHITECT UNDER THE LAWS OF THE STATE OF MINNESOTA.
DANIEL J. MILLER, AIA — REG. NO. 43619
DATE: 05-11-2012

Drawing Title: Landscape Planting Plan and Schedule

Project Title: Replace Parking Lost Due To Construction

Location: St. Cloud VA Health Care System

Project Number: 656-12-214

Building Number:

Drawing Number: LP1.0

Date: May 11, 2012 | Checked: DJM | Drawn: EJ/RM

Dwg. 10 of 10

VAMC SAINT CLOUD MN

VA FORM 08-6231