NOTES:

1. THE PROPOSED ROOF DRAIN(S) SHALL BE CONNECTED TO EXISTING SWS CATCH BASIN USING SCHEDULE 40 PVC PIPE (OR APPROVED EQUAL).
2. ROOF DRAINS SHALL BE CONNECTED TO DRAIN LINES WITH NEENAH R-4929 SERIES DOWNSPOUT SHOES (OR APPROVED EQUAL). CONTRACTOR SHALL REMOVE EXISTING RAIN LEADER AS NECESSARY FOR DOWNSPOUT SHOE CONNECTION.
3. PLANS AND DETAILS FOR DEMOLITION OF EXISTING STRUCTURES AND PIPES CAN BE FOUND ON SHEET D-101.
4. 1% MINIMUM GRADE SHALL BE MAINTAINED IN ALL DIRECTIONS.
5. AREAS BETWEEN ELEVATOR AND EXISTING BUILDINGS WITH LESS THAN 5' OF CLEARANCE BETWEEN STRUCTURES SHALL BE PAVED WITH CONCRETE SURFACING (4" MIN THICKNESS).

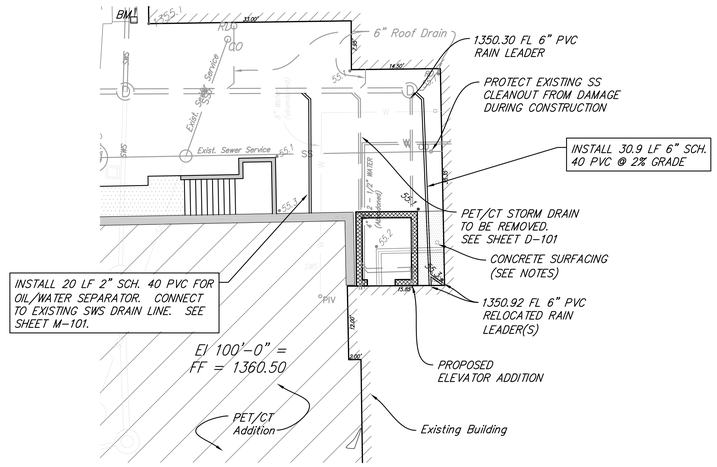

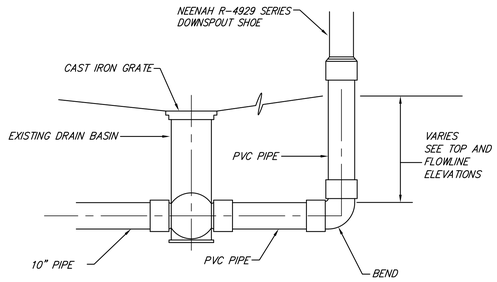

RAIN LEADER CONNECTION

BENCHMARKS:

1. CHISELED SQUARE AT THE SOUTHEAST CORNER OF AC PAD, EAST SIDE OF STAIRS AT NORTH END OF COURTYARD.
   ELEVATION = 1355.90 (NAVD88)
2. CHISELED SQUARE ON THE TOP OF DAYLIGHT WINDOW HEADWALL, WEST SIDE OF HEADWALL ON THE EAST SIDE OF THE COURTYARD.
   ELEVATION = 1355.17 (NAVD88)

Revisions	Date

WDM PROJECT NO. 15094

The drawing and all information herein is the exclusive property of WDM Architects P.A, and is not to be copied or used in any way without the express written consent of WDM Architects P.A. All drawings, specification, ideas, designs and arrangements appearing herein constitute the original and unpublished Work of the Architect

Copyright 2016

KENNETH W. LAU 15373 10-7-16 KANSAS PROFESSIONAL ENGINEER

ARCHITECT / ENGINEERS:
ARCHITECT - WDM ARCHITECTS
MECHANICAL ENGINEER - MKEC ENGINEERING, INC.
PLUMBING ENGINEER - MKEC ENGINEERING, INC.
ELECTRICAL ENGINEER - MKEC ENGINEERING, INC.
STRUCTURAL ENGINEER - MKEC ENGINEERING, INC.
CIVIL ENGINEER - RUGGLES AND BOHM P.A.

Drawing Title:

Project Title: CONSTRUCT ADDITIONAL ELEVATOR BUILDING B1

Location: 5500 EAST KELLOGG WICHITA, KANSAS

Date: October 7, 2016 | Checked: CMB | Drawn: KWL

Project Number: 589A7-16-103

Building Number: 1

Drawing Number: C-101

Dwg. 3 of 37

Office of Construction and Facilities Management

Department of Veterans Affairs

VA FORM 08-6231