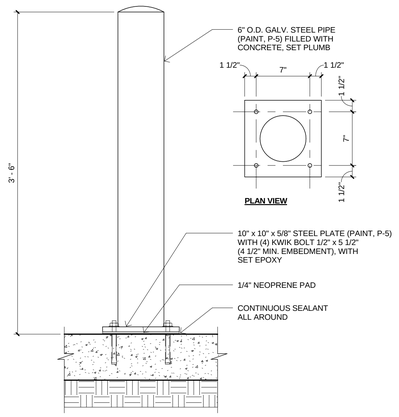

18 BOLLARD AT GROUND LEVEL

1 1/2" = 1'-0"

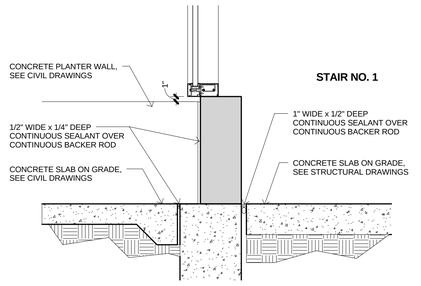

13 WINDOW SILL AT STAIR NO. 1

1" = 1'-0"

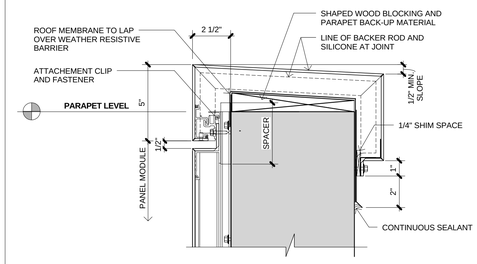

9 PARAPET

3" = 1'-0"

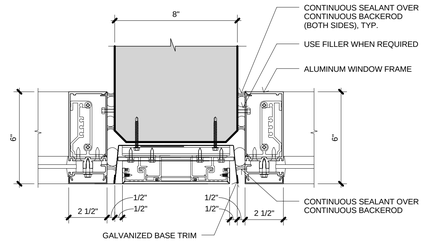

5 JAMB AT INTERMEDIATE WALL

3" = 1'-0"

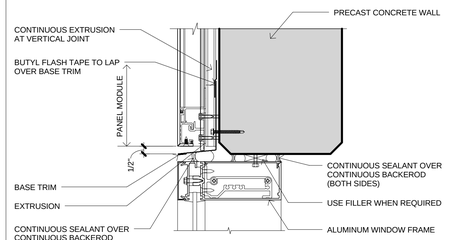

NOTE: SEE EXTERIOR ELEVATION FOR PANEL JOINT LOCATIONS

1 HEAD AT WINDOW

3" = 1'-0"

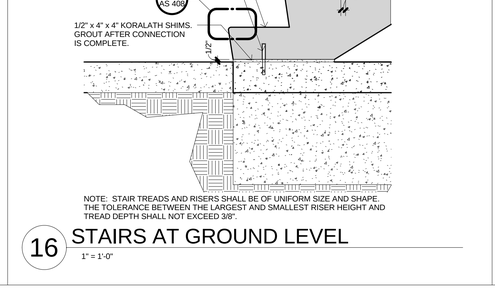

14 PRECAST WALL AT RAMP

1" = 1'-0"

10 HEAD AT DOOR (JAMB SIM.)

3" = 1'-0"

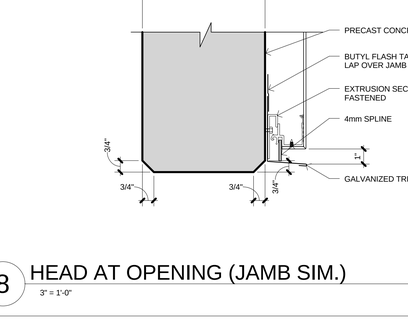

NOTE: INSTALL ALUMINUM WINDOW FRAMING AND METAL PANELING PER MANUFACTURER'S INSTRUCTIONS

6 JAMB AT CORNER WALL

3" = 1'-0"

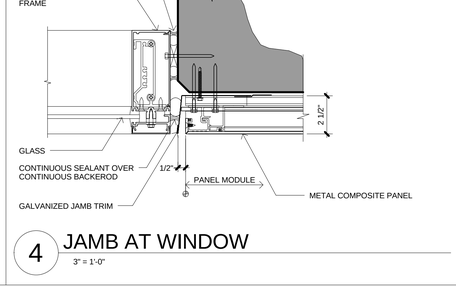

2 MULLION

3" = 1'-0"

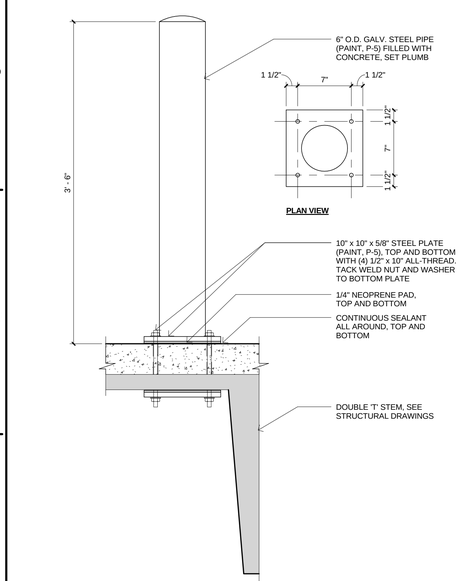

NOTE: PRE-DRILL HOLES FOR ALL-THREAD 1/16" LARGER. DO NOT DRILL THRU DOUBLE 'T' STEM

20 BOLLARD AT 2ND, 3RD, AND TOP LEVEL

1 1/2" = 1'-0"

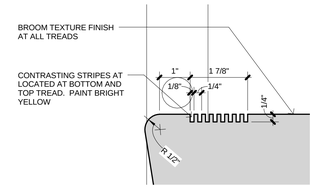

15 TYPICAL TREAD NOSING

6" = 1'-0"

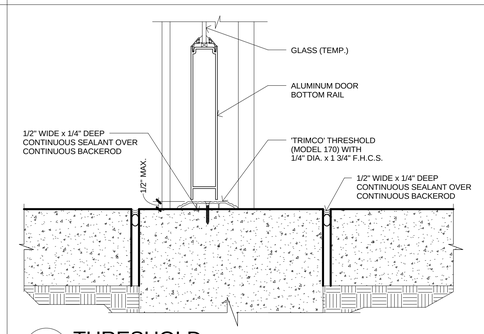

11 THRESHOLD

3" = 1'-0"

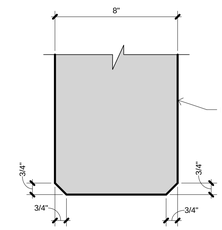

7 HEAD AT OPENING (JAMB SIM.)

3" = 1'-0"

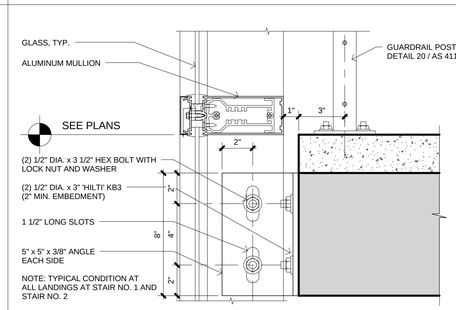

3 MULLION AT LANDING

3" = 1'-0"

NOTE: STAIR TREADS AND RISERS SHALL BE OF UNIFORM SIZE AND SHAPE. THE TOLERANCE BETWEEN THE LARGEST AND SMALLEST RISER HEIGHT AND TREAD DEPTH SHALL NOT EXCEED 3/8".

16 STAIRS AT GROUND LEVEL

1" = 1'-0"

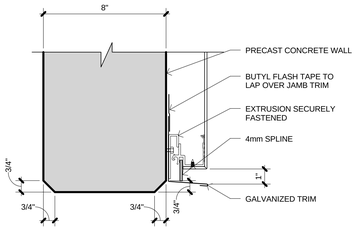

8 HEAD AT OPENING (JAMB SIM.)

3" = 1'-0"

4 JAMB AT WINDOW

3" = 1'-0"

CONSTRUCTION DOCUMENTS - FINAL SUBMISSION

Revisions:	Date

CONSULTANTS:

REGISTERED PROFESSIONAL ENGINEER — ERIC CHRISTOPHER FRAMPTON — No. 64567 — EXPIRES: 06/30/2011 — CIVIL — STATE OF CALIFORNIA

ARCHITECT/ENGINEERS:

Frampton Consulting Engineers
Civil • Structural • Design • Construction
895 W. Ashlan Ave. Clovis, CA. 93612
TEL: (559)346-0800 FAX:(559)346-0900
EFRAMPTON@FCE-ENG.COM

Drawing Title	Details
Approved: Project Director	
Project Title:	VA Northern California Health Care System Parking Structure
Location:	10535 Hospital Way, Mather, CA 95655
Date:	05/19/2011
Checked:	ECF
Drawn:	RAT
Project Number:	612 - CSI - 102
Building Number:	N/A
Drawing Number:	AS 408
	Dwg. 59 of 122

Office of Construction and Facilities Management

Department of Veterans Affairs

VA FORM 08-6231

three inches = one foot
one and one half inches = one foot
one inch = one foot
three quarters inch = one foot
one half inch = one foot
three eighths inch = one foot
one quarter inch = one foot
one eighth inch = one foot