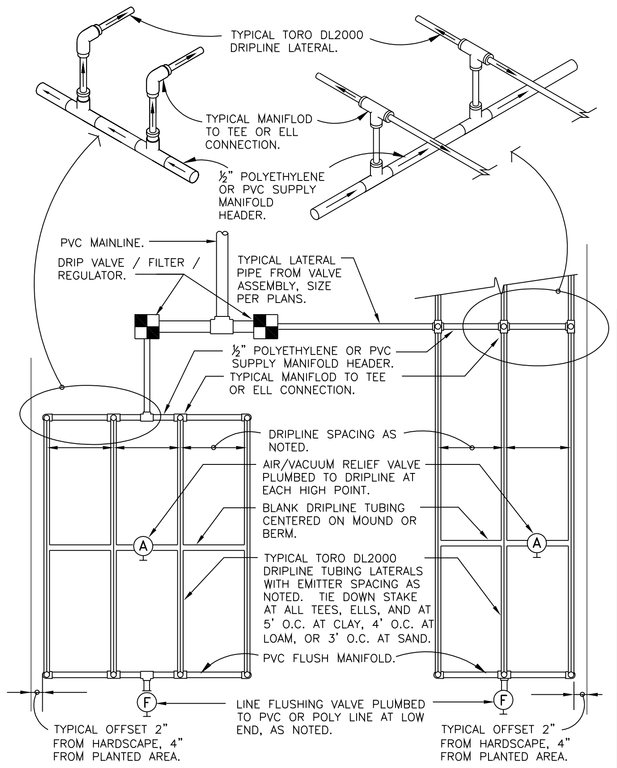

11 TORO DL2000 DRIPLINE
N.T.S.

MAXIMUM RECOMMENDED LENGTH OF RUN AT 0% SLOPE						
DRIPLINE TYPE	FLOW RATE	EMITTER SPACING	15 PSI	25 PSI	30 PSI	40 PSI
RPG212	0.53 GPH	12"	250'	360'	400'	460'
RPG218	0.53 GPH	18"	350'	515'	565'	650'
RPG412	1.0 GPH	12"	160'	240'	260'	300'
RPG418	1.0 GPH	18"	240'	340'	375'	430'

FLOW RATE PER 100 LINEAR FEET @ 20 PSI				
DRIPLINE TYPE	FLOW RATE	EMITTER SPACING	ACTUAL FLOW / 100 FT. GPH	GPM
RPG212	0.53 GPH	12"	53.00	0.88
RPG218	0.53 GPH	18"	35.33	0.59
RPG412	1.0 GPH	12"	102.00	1.70
RPG418	1.0 GPH	18"	67.99	1.13

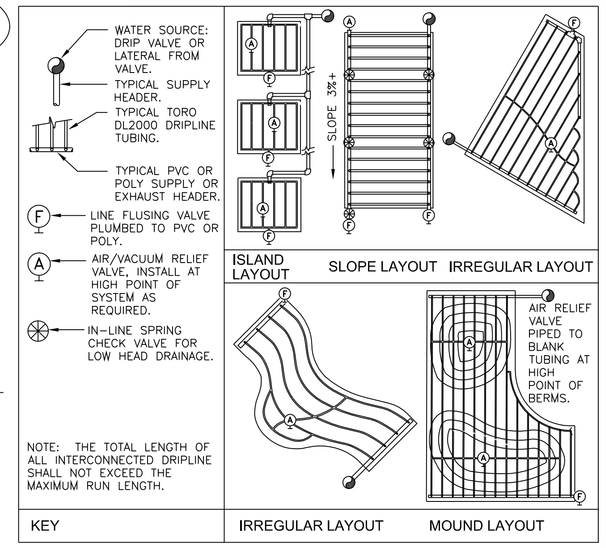

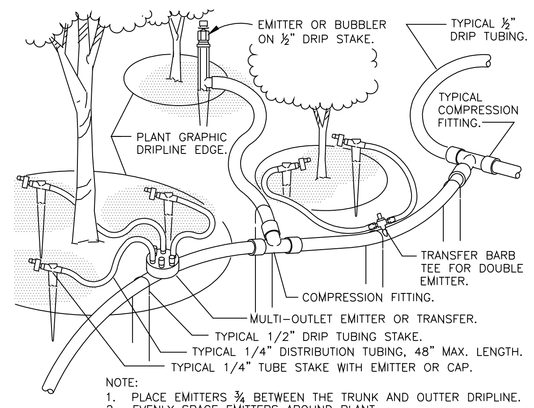

5 6" SHRUB SPRAY
N.T.S.

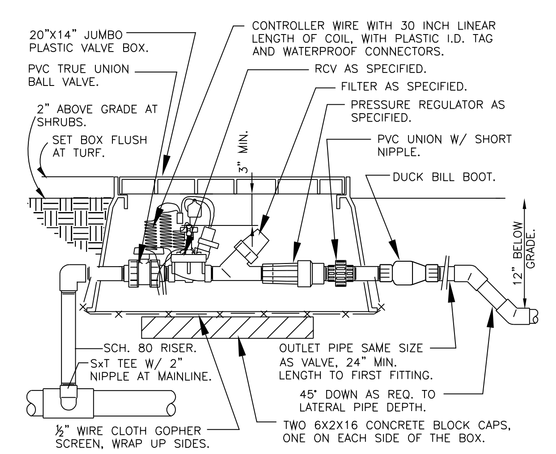

1 1" DRIP VALVE W/BACK FLUSH FILTER
N.T.S.

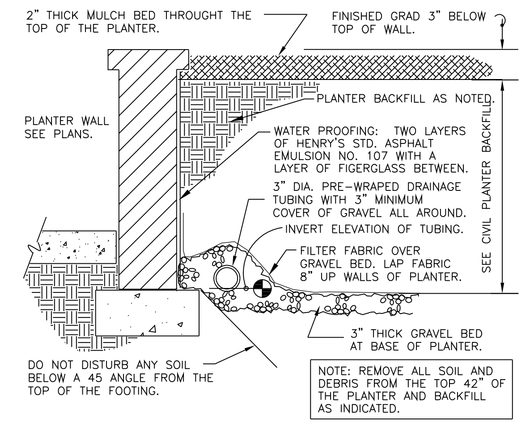

6 RAISED PLANTER BACKFILL
N.T.S.

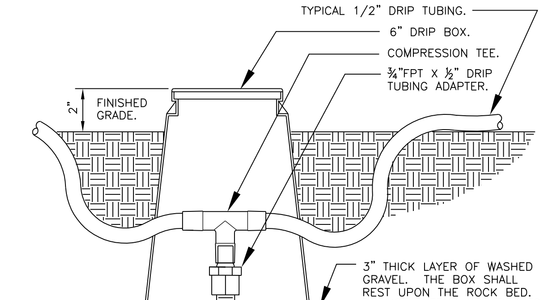

2 ZONE CONTROL
N.T.S.

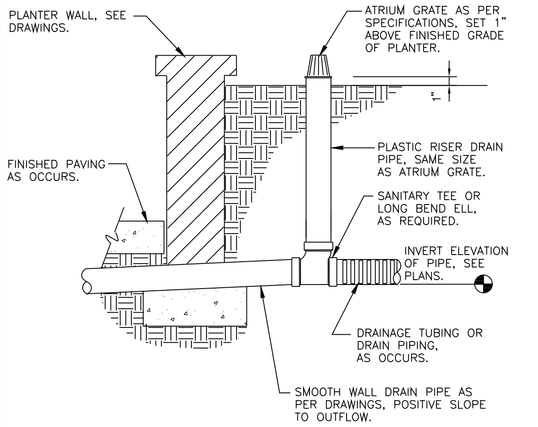

7 DRIPLINE FLUSH VALVE AT GRADE
N.T.S.

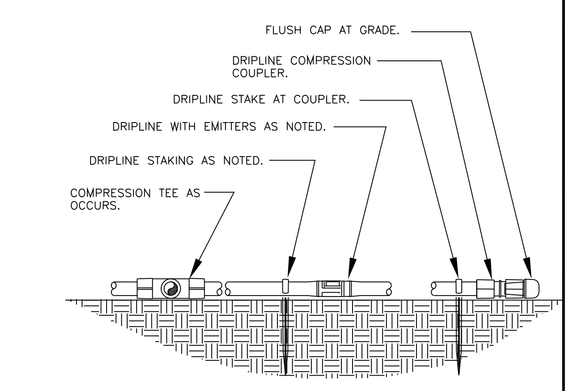

3 DRIPLINE FLUSH VALVE AT GRADE
N.T.S.

8
N.T.S.

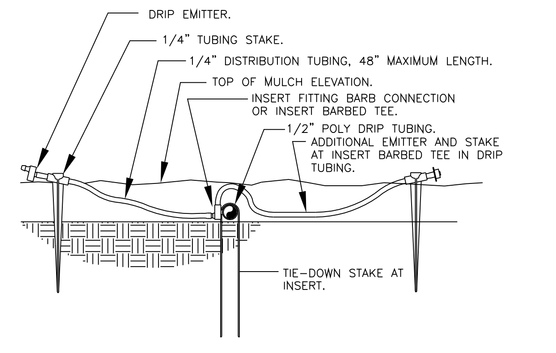

4 DRIP EMITTER AT 1/4" TUBING
N.T.S.

CONSTRUCTION DOCUMENTS FINAL SUBMISSION

Revisions:	Date

CONSULTANTS:

REGISTERED PROFESSIONAL ENGINEER ERIC CHRISTOPHER FRAMPTON No. 64567 EXPIRES: 06/30/2011 CIVIL STATE OF CALIFORNIA

ARCHITECT/ENGINEERS:

Frampton Consulting Engineers
Civil◦Structural ◦Design ◦ Construction
895 W. Ashlan Ave. Clovis, CA 93612
TEL:(559)346-0800 FAX:(559)346-0900
EFRAMPTON@FCE-ENG.COM

Drawing Title: Landscape Details –	Project Title: VA Northern California Health Care Sys. Parking Structure	Project Number: 612-CSI-102	Office of Construction and Facilities Management
		Building Number: –	
Approved: Project Director	Location: 10535 Hospital Way, Mather CA	Drawing Number: LS-302 Dwg. 32 of 122	Department of Veterans Affairs
	Date: 05/19/2011 / Checked: ECF / Drawn: RG		

VA FORM 08-6231