ARCHITECTURAL
CSHQA, a professional association
C.W. MOORE PLAZA
250 SOUTH 5TH STREET
BOISE, IDAHO 83702
(208) 343-4635 FAX: (208) 343-1858

MECHANICAL
CSHQA, a professional association
C.W. MOORE PLAZA
250 SOUTH 5TH STREET
BOISE, IDAHO 83702
(208) 343-4635 FAX: (208) 343-1858

CIVIL
CSHQA, a professional association
C.W. MOORE PLAZA
250 SOUTH 5TH STREET
BOISE, IDAHO 83702
(208) 343-4635 FAX: (208) 343-1858

ELECTRICAL
CSHQA, a professional association
C.W. MOORE PLAZA
250 SOUTH 5TH STREET
BOISE, IDAHO 83702
(208) 343-4635 FAX: (208) 343-1858

LANDSCAPE
CSHQA, a professional association
C.W. MOORE PLAZA
250 SOUTH 5TH STREET
BOISE, IDAHO 83702
(208) 343-4635 FAX: (208) 343-1858

FIRE PROTECTION
Protection Consultants, Inc.
1199 South Main Street
Suite 101
CENTERVILLE, UT 84014
(801) 295-6070 FAX: (801) 677-0000

STRUCTURAL
CSHQA, a professional association
C.W. MOORE PLAZA
250 SOUTH 5TH STREET
BOISE, IDAHO 83702
(208) 343-4635 FAX: (208) 343-1858

TELECOMMUNICATIONS
CSHQA, a professional association
C.W. MOORE PLAZA
250 SOUTH 5TH STREET
BOISE, IDAHO 83702
(208) 343-4635 FAX: (208) 343-1858

PHASE II:
BUILDING 33 RENOVATION

DEPARTMENT OF VETERANS AFFAIRS
500 WEST FORT STREET
BOISE, IDAHO 83702

PROJECT NO. 531-10-114
CSHQA NO. 09004.600

ABBREVIATIONS

(E) EXISTING	I.D. INSIDE DIAMETER
(F) FUTURE	IN. INCH
(N) NEW	INSUL. INSULATION
(R) RENOVATE	INT. INTERIOR
℄ CENTERLINE	JAN. JANITOR
⌀ DIAMETER OR ROUND	JT. JOINT
⊥ PERPENDICULAR	K.O. KNOCKOUT
□ SQUARE	KIT. KITCHEN
# NUMBER	L.F. LINEAL FEET OR FOOT
@ AT	L.O. LOW POINT
A/C AIR CONDITIONING	LAM. LAMINATE
A.B. ANCHOR BOLT	LAV. LAVATORY
A.F.F. ABOVE FINISH FLOOR	LBS. POUNDS
ABV. ABOVE	M.B. MACHINE BOLT
ACOUST. ACOUSTICAL	M.H. MANHOLE
A.O.A. AIRLINES OPERATION AREA	M.O. MASONRY OPENING
ADJ. ADJUSTABLE	MAX. MAXIMUM
AGG. AGGREGATE	MECH. MECHANICAL
ALT. ALTERNATIVE	MET. METAL
ALUM. ALUMINUM	MFR. MANUFACTURER
APPROX. APPROXIMATE	MIN. MINIMUM
ARCH. ARCHITECTURAL	MISC. MISCELLANEOUS
AUTO. AUTOMATIC	MTD. MOUNTED
AVE. AVENUE	N. NORTH
B.O. BOTTOM OF	(N) NEW
B.O.C. BASE OF CURB	N.I.C. NOT IN CONTRACT
B.U. BUILT-UP	N.T.S. NOT TO SCALE
BD. BOARD	NO. NUMBER
BLDG. BUILDING	NOM. NOMINAL
BLK. BLOCK	O/H OVERHEAD
BM. BEAM	O/ OVER
BOT. BOTTOM	O.A. OVER ALL
C.B. CATCH BASIN	O.C. ON CENTER
C.C. CENTER TO CENTER	O.D. OUTSIDE DIAMETER
C.I. CAST IRON	O.H. OPPOSITE HAND
C.I.P. CAST IN PLACE	OFF. OFFICE
C.M.U. CONCRETE MASONRY UNIT	OPNG. OPENING
C.O. CONCRETE OPENING OR CLEAN-OUT	OPP. OPPOSITE
C.T. CERAMIC TILE	OZ. OUNCE
C.W. COLD WATER	PART. PARTICLE
CAB. CABINET	P/L PROPERTY LINE
CEM. CEMENT	P.LAM. PLASTIC LAMINATE
CFM CUBIC FEET/MINUTE	P.T.D. PAPER TOWEL DISPENSER
CLG CEILING	PL. PLATE
CLR. CLEAR	PLUMB. PLUMBING
CNTRSK. COUNTERSUNK	PLYWD. PLYWOOD
COL. COLUMN	PRE-ENG. PRE-ENGINEERED METAL BUILDING
CONC. CONCRETE	PT. POINT
CONT. CONTINUOUS	PVMT. PAVEMENT
CORR. CORRIDOR	QT. QUARRY TILE
COTR. CONTRACTING OFFICER'S TECHNICAL REPRESENTATIVE	R. RADIUS OR RISER
CW/ COORDINATE WITH	R.D. ROOF DRAIN
D. DEEP	R.O. ROUGH OPENING
D.F. DRINKING FOUNTAIN	R.W.L. RAIN WATER LEADER
D.S. DOWNSPOUT	RE: REFERENCE (CW/)
D.S.P. DRY STANDPIPE	REINF. REINFORCE(D)
DET. DETAIL	REQ'D. REQUIRED
DIA. DIAMETER	RM. ROOM
DIAG. DIAGONAL	S.C. SOLID CORE
DIM. DIMENSION	S.C.D. SEAT COVER DISPENSER
DN. DOWN	S.D. SOAP DISPENSER
DWG. DRAWING	S.F. SQUARE FEET OR FOOT
E.I.F.S. EXTERIOR INSULATION & FINISHING SYSTEM	S.I.D.A. SECURITY IDENTIFICATION DISPLAY AREA
(E) EXISTING	S.N.D. SANITARY NAPKIN DISPENSER
E.B. EXPANSION BOLT	S.N.R. SANITARY NAPKIN RECEPTACLE
E.J. EXPANSION JOINT	S.S. STAINLESS STEEL
E.P. ELECTRICAL PANELBOARD	SCHED. SCHEDULE
E.W.C. ELECTRIC WATER COOLER	SECT. SECTION
EA. EACH	SHR. SHOWER
EL. ELEVATION	SHT. SHEET
ELEC. ELECTRICAL	SIM. SIMILAR OR SIMILAR TO
ELEV. ELEVATOR	SPECS. SPECIFICATIONS
EQ. EQUAL	SQ. SQUARE
EQUIP. EQUIPMENT	ST. STREET OR STEEL
EXH. EXHAUST	STD. STANDARD
EXP. EXPANSION	STRUC. STRUCTURAL
EXT. EXTERIOR	SUSP. SUSPENDED
F.A. FIRE ALARM	SYM. SYMMETRICAL
F.B. FLAT BAR	T. & G. TONGUE & GROOVE
F.D. FLOOR DRAIN	T. TREAD
F.E. FIRE EXTINGUISHER	T.B. TOWEL BAR
F.E.C. FIRE EXTINGUISHER CABINET	T.D. TOP OF DRAIN
F.H.C. FIRE HOSE CABINET	T.O. TOP OF
F.O. FACE OF	T.O.C. TOP OF CURB/CONCRETE
F.O.C. FACE OF CURB/CONCRETE	T.O.M. TOP OF MASONRY
F.O.F. FACE OF FINISH	T.O.P. TOP OF PARAPET
F.O.M. FACE OF MASONRY	T.O.S. TOP OF SLAB
F.O.S. FACE OF STUDS	T.O.W. TOP OF WALL
F.O.T. FACE OF TREAD	T.P.D. TOILET PAPER DISPENSER
FDN. FOUNDATION	TEL. TELEPHONE
FIN. FINISH	THK. THICKNESS
FL. FLOOR(ING)	THRES. THRESHOLD
FLASH. FLASHING	TYP. TYPICAL
FRP FIBERGLASS REINFORCED PLASTIC	U.B.C. UNIFORM BUILDING CODE
FT. FOOT OR FEET	U.F.A.C. UNIFORM FEDERAL ACCESSIBILITY STANDARDS
FTG. FOOTING	U.O.N. UNLESS OTHERWISE NOTED
FTW. FIRE TREATED WOOD	V.C.T. VINYL COMPOSITION TILE
FURR. FURRING	V.I.F. VERIFY IN FIELD
G. GAS	VENT. VENTILATION
G.B. GRAB BAR	VERT. VERTICAL
GA. GAUGE OR GAGE	VEST. VESTIBULE
GALV. GALVANIZED	W/ WITH
GYP. GYPSUM	W/O WITHOUT
H. HIGH	WD. WOOD
H.A.S. HEADED ANCHOR STUD	W. WIDE
H.B. HOSE BIBB	W.B. WALL BEYOND
H.C. HANDICAPPED - A.D.A.A.G.	W.C. WATER CLOSET OR WALL COVERING
H.M. HOLLOW METAL	W.G. WIRE GLASS
H.P. HIGH POINT	W.GL. WIRE GLASS
H.W. HOT WATER	W.P. WORK POINT
HORIZ. HORIZONTAL	W.R. WASTE RECEPTACLE
HR. HOUR	W.W.F. WELDED WIRE FABRIC
HT. HEIGHT	
HVAC HEATING VENTILATING AND AIR CONDITIONING	

GENERAL NOTES

1. ALL CONSTRUCTION TO COMPLY WITH NATIONAL FIRE PROTECTION ASSOCIATION (NFPA) STANDARDS.
2. ALL CONSTRUCTION TO COMPLY WITH THE UNIFORM FEDERAL ACCESSIBILITY STANDARDS (UFAS).
3. THE DRAWINGS INDICATE LOCATION, DIMENSIONS, REFERENCE, AND TYPICAL DETAILS OF CONSTRUCTION. THE DRAWINGS DO NOT INDICATE EVERY CONDITION – WORK NOT PARTICULARLY DETAILED SHALL BE OF CONSTRUCTION SIMILAR TO PARTS THAT ARE DETAILED.
4. DO NOT SCALE DRAWINGS.
5. FIGURED DIMENSIONS TAKE PRECEDENCE OVER SCALED DRAWINGS. WHERE DISCREPANCIES OCCUR, THEY SHALL BE REPORTED TO VA/ARCHITECT FOR RESOLUTION.
6. DETAILED DRAWINGS AND LARGER SCALE DRAWINGS TAKE PRECEDENCE OVER SMALLER SCALE DRAWINGS.
7. MASONRY DIMENSIONS ARE GIVEN TO FACE OF MASONRY AND TO THE FACE OF ROUGH OPENINGS.
8. PARTITION DIMENSIONS ARE GIVEN TO THE FACE OF STUD UNLESS OTHERWISE NOTED.
9. DOOR OPENING LOCATIONS ARE DIMENSIONED TO ROUGH OPENING OR CENTERLINE OF OPENING.
10. WHERE NO MATERIAL NOTES OCCUR, THE GRAPHIC MATERIAL INDICATION SHALL INDICATE MATERIAL TYPES AND ITEMS. SEE SYMBOL AND MATERIALS LIST ON THIS SHEET.
11. UNLESS OTHERWISE INDICATED, ALL DRAWING NOTES WHICH DO NOT READ "N.I.C.", "EXISTING", OR "EXISTING TO REMAIN", OR "BY OTHERS" SHALL INDICATE NEW WORK WHICH SHALL BE CONTRACTOR FURNISHED AND CONTRACTOR INSTALLED.
12. ALL MATERIALS SHALL BE INSTALLED IN ACCORDANCE WITH THE MANUFACTURER'S RECOMMENDATIONS AND SPECIFICATIONS.
13. THE CONTRACTOR(S) SHALL KEEP ALL AREAS OF CONSTRUCTION CLEAN AND FREE OF DEBRIS. AFTER CONSTRUCTION IS COMPLETE, THE GENERAL CONTRACTOR SHALL PROVIDE FINAL CLEAN UP.
14. THE CONTRACTOR SHALL VERIFY ALL EXISTING CONDITIONS AND DIMENSIONS FOR ACCURACY PRIOR TO BID SUBMITTAL. ANY DISCREPANCY SHALL BE BROUGHT TO THE ATTENTION OF THE VA/ARCHITECT.
15. PENETRATIONS THROUGH 1-HOUR RATED ASSEMBLIES SHALL BE FIRE STOPPED IN ACCORDANCE WITH NFPA STANDARDS.
16. SUSPENDED CEILING SYSTEMS SHALL BE INSTALLED WITH SEISMIC RESTRAINTS PER NFPA AND INDUSTRY STANDARDS.
17. REFER TO PROJECT DOCUMENT "HAZARDOUS MATERIALS INSPECTION OF BUILDING 33: BOISE VETERANS ADMINISTRATION MEDICAL CENTER (BOISE VAMC): BOISE, ID AUGUST 20–23, 2010" AND SPECIFICATIONS FOR SCOPE OF HAZARDOUS MATERIALS REMOVAL. REFERENCE 23 NOV ADDENDUM LETTER AND 1 FEB 11 TECHNICAL SPECIFICATION.
18. THE CONTRACTOR IS RESPONSIBLE FOR CONSTRUCTING AND MAINTAINING ALL REQUIRED BARRIERS. TEMPORARY FIRE BARRIERS MUST BE CONSTRUCTED FOR ALL OCCUPANCIES WHEREVER CONSTRUCTION LOWERS THE FIRE SAFETY FEATURES OF THE AREA BEING REMOVED (I.E. FIRE SPRINKLERS OR FIRE ALARM SYSTEMS ARE IMPAIRED OR REMOVED). TEMPORARY RATED PARTITIONS MUST RUN FROM SLAB TO SLAB AND FROM EXTERIOR WALL OR FIRE RATED PARTITION TO EXTERIOR WALL OR FIRE RATED PARTITION.
19. THE VA REQUIRES THAT ALL PENETRATIONS THROUGH FIRE RATED BARRIERS BE ACCOMPLISHED BY A QUALIFIED FIRESTOP CONTRACTOR IN ACCORDANCE WITH SECTION 078400. WHERE IT IS NOT FEASIBLE TO HAVE A QUALIFIED FIRESTOP CONTRACTOR PROVIDING FIRE SEALING ON A DAILY BASIS, IT SHALL BE THE RESPONSIBILITY OF THE TRADE PENETRATING THE FIRE RATED BARRIER TO PROVIDE TEMPORARY FIRE PROTECTION OF ALL PENETRATIONS AT THE END OF EACH WORK DAY. TEMPORARY PROTECTION MUST MEET ALL NFPA CODES RELATED TO FIRE BARRIER PENETRATIONS. THE TEMPORARY PROTECTION MUST BE MAINTAINED IN PROPER ORDER UNTIL THE PERMANENT FIRE STOPPING MATERIAL IS INSTALLED. FIREBRICKS OR FIRE PLUGS MUST BE USED TO SEAL PENETRATIONS IN TEMPORARY OR PERMANENT FIRE SEPARATIONS (FLOORS AND WALLS) UNTIL THEY CAN BE PROPERLY FIRE SEALED (I.E. CORE DRILLS FOR NEW SEWER LINES PRIOR TO INSTALLATION AND FIRE STOPPING OF SEWER LINES).
20. THE CONTRACTOR SHALL SEPARATE ALL CONSTRUCTION AREAS FROM AREAS NOT UNDER CONSTRUCTION. THIS SHALL INCLUDE THE ERECTION OF CLEARLY MARKED BARRICADES TO LIMIT ACCESS BY UNAUTHORIZED PERSONNEL, AND TO PREVENT CONTAMINATION FROM PARTICULATE MATTER. IF A FIRE BARRIER IS NOT REQUIRED, THEN A SOLID BARRIER CONSTRUCTED OF METAL STUDS AND SHEETROCK ON ONE SIDE SHALL BE USED. THE BARRIER MUST PREVENT THE TRANSMISSION OF DUST BY SEALING THE WALL TO THE FLOOR AND CEILING AND SEALING ALL JOINTS OR BY SOME OTHER METHOD. THE EXCEPTION TO A SOLID BARRIER IS IF A FIRE WALL IS NOT REQUIRED AND THE EXPECTED DURATION OF THE TEMPORARY BARRIER WILL NOT EXCEED 7 CALENDAR DAYS. IN THIS SITUATION, A PLASTIC TEMPORARY BARRIER MAY BE USED. IF A PLASTIC BARRIER IS USED, IT MUST BE INSPECTED DAILY TO ASSURE IT INTEGRITY. WHEN PLASTIC SHEETING IS USED, FIRE RESISTANT PLASTIC SHEETING (LIMITED COMBUSTIBILITY) MUST BE USED. ALL NECESSARY CAUTIONARY SIGNAGE WILL BE IN ACCORDANCE WITH FEDERAL REGULATION 29CFR 1926.200.
21. THE CEILING SPACE FROM THE BOTTOM OF THE CEILING GRID TO A MINIMUM OF 6" ABOVE THE BOTTOM OF THE CEILING GRID IS RESERVED FOR INSTALLATION OF CEILING MOUNTED ITEMS (I.E. LIGHT FIXTURES, SPEAKERS, DIFFUSERS). NO PIPING, DUCTWORK, CONDUITS, ETC., EXCEPT DROPS SERVING THE CEILING MOUNTED ITEMS, IS ALLOWED TO BE INSTALLED IN THIS SPACE, UNLESS OTHERWISE APPROVED BY THE RESIDENT ENGINEER.
22. CONTRACTOR IS REQUIRED TO FOLLOW ALL OSHA REGULATIONS CONCERNING CONSTRUCTION. THE SUPERINTENDENT IS REQUIRED TO HAVE COMPLETED, AS A MINIMUM, OSHA'S 10–HOUR TRAINING AND BE KNOWLEDGEABLE OF GENERAL SAFETY REQUIREMENTS FOR CONFINED SPACES, FALL PROTECTION, PERSONAL PROTECTIVE EQUIPMENT, TRENCHING, SCAFFOLDING, CRANES, ELECTRICAL, ETC. APPLICABLE SUBCONTRACTORS ARE TO HAVE A COMPETENT PERSON ON SITE WHEN REQUIRED BY OSHA. IF ACCESSING A CONFINED SPACE, THE CONTRACTOR IS REQUIRED HAVE THEIR OWN CONFINED SPACE AIR MONITOR AND TO TEST THE AIR PRIOR TO ENTERING ANY CONFINED SPACE. IF THE CONTRACTOR MUST ENTER A SANITARY SEWER MANHOLE, IN ADDITION TO A CONFINED SPACE AIR MONITOR, THEY MUST HAVE PROPER OSHA RESCUE EQUIPMENT FOR A PERMIT REQUIRED CONFINED SPACE. WHERE IT IS NOT POSSIBLE FOR THE VA TO SHUTDOWN AN ELECTRICAL PANEL OR CIRCUIT, THE CONTRACTOR MUST PROVIDE AND USE THE APPROPRIATE SAFETY CLOTHING AND EQUIPMENT AS REQUIRED BY NFPA 70E. THE VA WILL BE MONITORING THE CONTRACTOR'S COMPLIANCE WITH OSHA REGULATIONS. FAILURE TO COMPLY IS GROUNDS FOR STOPPING WORK.
23. IF ACCESSING A CONFINED SPACE, THE CONTRACTOR IS REQUIRED HAVE THEIR OWN CONFINED SPACE AIR MONITOR AND TO TEST THE AIR PRIOR TO ENTERING ANY CONFINED SPACE AIR MONITOR AND TO TEST THE AIR PRIOR TO ENTERING AND CONFINED SPACE. IF THE CONTRACTOR MUST ENTER A SANITARY SEWER MANHOLE, IN ADDITION TO A CONFINED SPACE AIR MONITOR, THEY MUST HAVE PROPER OSHA RESCUE EQUIPMENT FOR A PERMIT REQUIRED CONFINED SPACE. WHERE IT IS NOT POSSIBLE FOR THE VA TO SHUTDOWN AN ELECTRICAL PANEL OR CIRCUIT. THE CONTRACTOR MUST PROVIDE AND USE THE APPROPRIATE SAFETY CLOTHING AND EQUIPMENT AS REQUIRED BY NFPA 70E. THE VA WILL BE MONITORING THE CONTRACTOR'S COMPLIANCE WITH OSHA REGULATIONS. FAILURE TO COMPLY IS GROUNDS FOR STOPPING WORK.

SITE KEY PLAN
(NOT TO SCALE)

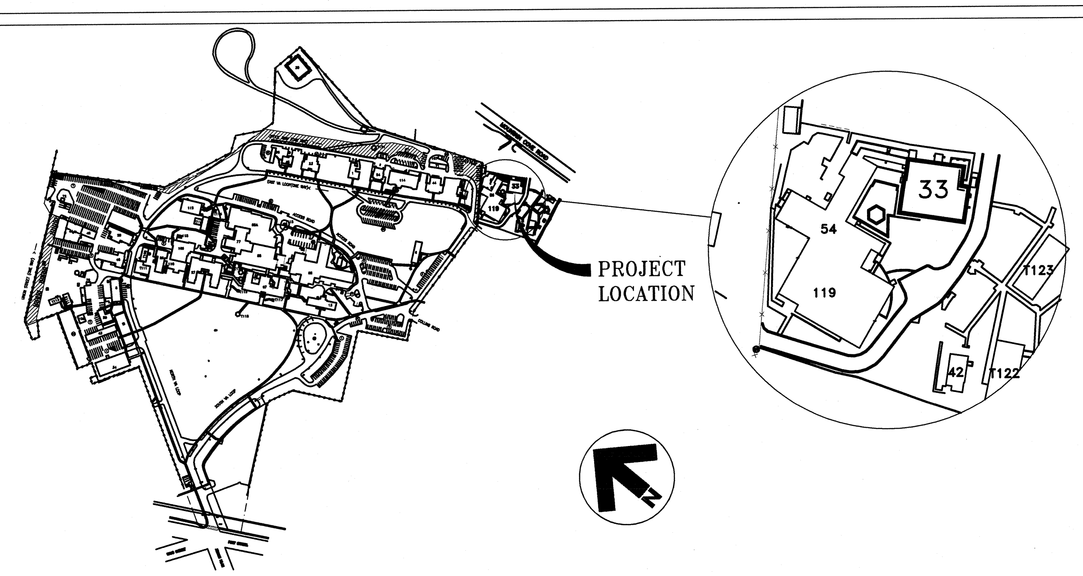

MATERIALS & SYMBOL LIST

- CONCRETE
- BRICK AND CAST STONE MASONRY
- SINGLE GLAZING
- INSULATED GLAZING
- METAL, (LARGE SCALE DRAWING)
- METAL, (SMALL SCALE DRAWING)
- FRAMING LUMBER
- PLYWOOD
- PARTICLE BOARD
- FINISH LUMBER
- GYPSUM BOARD
- ACOUSTIC TILE/PANEL
- BATT INSULATION
- INSULATED PANEL OR DOOR
- RIGID INSULATION
- MOISTURE BARRIER
- ACCESSORY/ EQUIPMENT, RE: A8.1
- WINDOW TYPE RE: A6.1 WINDOW FRAME TYPES
- DOOR NUMBER RE: A6.1 DOOR SCHEDULE
- SHEET NOTE, RE: SHEET NOTES LIST ON CURRENT PAGE
- REVISION KEY RE: REVISED BOX IN TITLE BLOCK OF CURRENT PAGE
- 201 ROOM NUMBER
- WP DIMENSION WORK POINT
- 118'-0" ELEVATION POINT
- W0X WALL TYPE
- A3.1–1 EXTERIOR ELEVATIONS (SEE DWG. #1 @ SHT. A3.1)
- A7.1–1 DETAIL REFERENCE (SEE DWG. #1 @ SHT. A7.1)
- DETAIL SECTION MARK
- 2 A8.1 INTERIOR ELEVATIONS (SEE DWG #2 @ SHT. A8.1)
- NEW CONSTRUCTION (SOLID LINE)
- DRAWING NO. A1.1 DWG. OF — SHEET NUMBER, DISCIPLINE PREFIX

VICINITY MAP
(NOT TO SCALE)

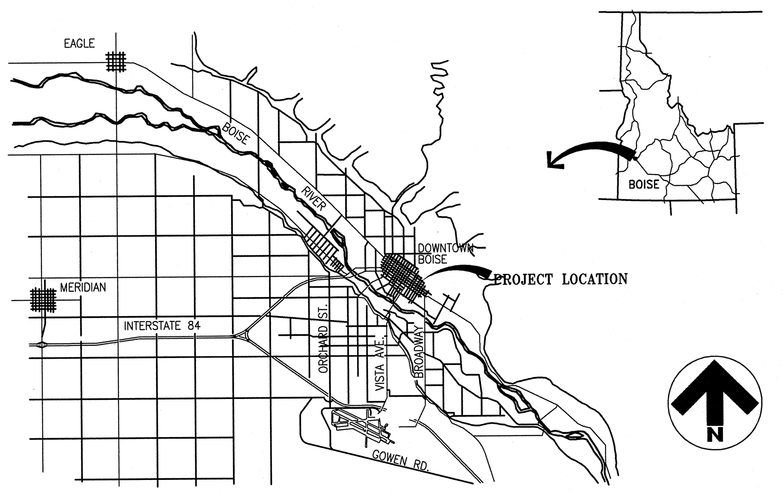

DRAWING INDEX

GENERAL
01 G1.0 TITLE SHEET
02 G1.1 LIFE SAFETY PLAN
03 G1.2 LIFE SAFETY PLAN

CIVIL
04 C1.0 DEMOLITION & EROSION CONTROL PLAN
05 C2.0 DIMENSION CONTROL PLAN
06 C3.0 GRADING PLAN
07 C4.0 TOPOGRAPHIC SURVEY (FOR REFERENCE ONLY)

LANDSCAPE
08 L1.1 LANDSCAPE PLAN
09 L2.1 IRRIGATION PLAN
10 L3.1 LANDSCAPE & IRRIGATION DETAILS

ARCHITECTURAL
11 A0.1 DEMOLITION PLANS
12 A0.2 DEMOLITION PLANS
13 A0.3 ROOF DEMOLITION PLAN
14 A1.1 FLOOR PLANS
15 A1.2 FLOOR PLANS
16 A1.3 DIMENSION PLANS
17 A1.4 DIMENSION PLANS
18 A1.5 ENLARGED PLANS
19 A1.6 ENLARGED PLANS
20 A2.1 ROOF PLAN
21 A3.1 EXTERIOR ELEVATIONS
22 A3.2 RESTORATION DRAWINGS–NORTH ELEVATION
23 A3.3 RESTORATION DRAWINGS–WEST ELEVATION
24 A3.4 RESTORATION DRAWINGS–EAST ELEVATION
25 A3.5 RESTORATION DRAWINGS–SOUTH ELEVATION
26 A3.6 RESTORATION DRAWINGS–SANDSTONE AND BRICK REPAIR
27 A3.7 RESTORATION DRAWINGS
28 A3.8 RESTORATION DRAWINGS
29 A3.9 RESTORATION DRAWINGS
30 A3.10 RESTORATION DRAWINGS – SLATE ROOF
31 A4.1 BUILDING SECTIONS
32 A4.2 BUILDING SECTIONS
33 A4.3 BUILDING SECTIONS
34 A5.1 WALL SECTIONS
35 A5.2 WALL SECTIONS
36 A6.1 ROOM FINISH SCHEDULE
37 A6.2 DOOR SCHEDULE AND WINDOW TYPES
38 A7.1 EXTERIOR DETAILS
39 A7.2 EXTERIOR DETAILS
40 A7.3 EXTERIOR AND INTERIOR DETAILS
41 A7.4 INTERIOR DETAILS
42 A8.1 INTERIOR ELEVATIONS
43 A9.1 REFLECTED CEILING PLANS
44 A9.2 REFLECTED CEILING PLANS
45 A10.1 FURNITURE AND EQUIPMENT PLANS
46 A10.2 FURNITURE AND EQUIPMENT PLANS

STRUCTURAL
47 S0.1 STRUCTURAL NOTES
48 S2.1 FOUNDATION PLAN/FIRST FLOOR FRAMING PLAN
49 S2.2 SECOND/THIRD FLOOR FRAMING PLANS
50 S2.3 ROOF FRAMING PLAN
51 S3.1 STRUCTURAL DETAILS
52 S3.2 STRUCTURAL DETAILS
53 S3.3 STRUCTURAL ELEVATIONS AND DETAILS

MECHANICAL / PLUMBING
54 M0.1 MECHANICAL COVER SHEET
55 M0.2 MECHANICAL EQUIPMENT SCHEDULES
56 M2.1 GROUND FLOOR MECHANICAL PLAN
57 M2.2 FIRST FLOOR MECHANICAL PLAN
58 M2.3 SECOND FLOOR MECHANICAL PLAN
59 M2.4 THIRD FLOOR MECHANICAL PLAN
60 M2.5 ROOF MECHANICAL PLAN
61 M2.6 FIRST FLOOR HYDRONIC PLAN
62 M2.7 SECOND FLOOR HYDRONIC PLAN
63 M3.1 MECHANICAL DETAILS
64 M3.2 MECHANICAL DETAILS
65 M3.3 HEATING WATER HYDRONIC SCHEMATIC
66 M3.4 CONTROLS SCHEMATIC
67 P0.1 PLUMBING COVER SHEET
68 P0.2 PLUMBING SCHEDULES
69 P2.1 GROUND LEVEL WASTE & VENT PLAN
70 P2.2 FIRST FLOOR WASTE & VENT PLAN
71 P2.3 SECOND FLOOR WASTE & VENT PLAN
72 P2.4 THIRD FLOOR WASTE & VENT PLAN
73 P2.5 GROUND LEVEL WATER & GAS PLAN
74 P2.6 FIRST FLOOR WATER & GAS PLAN
75 P2.7 SECOND FLOOR WATER & GAS PLAN
76 P3.1 PLUMBING DETAILS

ELECTRICAL
77 E0.1 ELECTRICAL LEGEND AND SYMBOLS
78 E0.2 LIGHTING FIXTURE SCHEDULE
79 E0.3 LIGHTING CONTROLS
80 E2.0 GROUND FLOOR POWER PLAN
81 E2.1 FIRST FLOOR POWER PLAN
82 E2.2 SECOND FLOOR POWER PLAN
83 E2.3 THIRD FLOOR POWER PLAN
84 E2.4 GROUND FLOOR LIGHTING PLAN
85 E2.5 FIRST FLOOR LIGHTING PLAN PS
86 E2.6 SECOND FLOOR LIGHTING PLAN
87 E2.7 THIRD FLOOR LIGHTING PLAN
88 E2.8 GROUND FLOOR TELECOMMUNICATIONS PLAN
89 E2.9 FIRST FLOOR TELECOMMUNICATIONS PLAN
90 E2.10 SECOND FLOOR TELECOMMUNICATIONS PLAN
91 E2.11 THIRD FLOOR TELECOMMUNICATIONS PLAN
92 E3.1 SINGLE LINE DIAGRAM
93 E3.2 PANEL SCHEDULES
94 E3.3 TELECOMMUNICATION SCHEMATICS
95 E4.1 ELECTRICAL DETAILS
96 E4.2 STAIR DETAILS
97 E4.3 TELECOMMUNICATION ROOM G07 DETAILS
98 E5.1 ELECTRICAL SITE PLAN

99 FP2.1 GROUND AND FIRST FLOOR FIRE ALARM
100 FP2.2 PLAN SECOND AND THIRD FLOOR FIRE ALARM
101 FP3.1 PLAN FIRE ALARM RISER DIAGRAM AND DETAILS

REVISIONS | DATE

CSHQA
C.W. MOORE PLAZA
250 S. 5TH ST. BOISE, ID 83702
(208) 343-4635 FAX (208) 343-1858
http://www.cshqa.com

JOHN D. MAULIN, ARCHITECT
C.W. MOORE PLAZA
250 S. 5TH ST
BOISE, IDAHO
PHONE: 208-343-4635 FAX: 208-343-1858

THESE DRAWINGS AND SPECIFICATIONS, AS INSTRUMENTS OF SERVICE, ARE AND SHALL REMAIN THE PROPERTY OF THE ARCHITECT / ENGINEER WHETHER THE THE PROJECT FOR WHICH THEY ARE MADE IS EXECUTED OR NOT. THESE DRAWINGS AND SPECIFICATIONS SHALL NOT BE USED BY ANY PERSON OR ENTITY ON OTHER PROJECTS, FOR ADDITIONS TO THIS PROJECT, OR COMPLETION OF THIS PROJECT WHEN PHASED WITHOUT THE WRITTEN CONSENT OF CSHQA OR ITS AFFILIATES. Copyright ©2011

STAMP
LICENSED ARCHITECT AR.1706
JOHN D. MAULIN STATE OF IDAHO
AUGUST 05, 2011

ORIGINAL DOCUMENT SIGNED BY ARCHITECT ON FILE WITH THE OWNER
ORIGINAL SIGNED BY: JOHN D. MAULIN
ORIGINAL DATE SIGNED: AUGUST 05, 2011

CAD FILE NAME: 531–10–114_G1.0
XREF FILE NAME: 531–10–114_xTBLK

DRAWING TITLE: TITLE SHEET
APPROVED: CHIEF OF FACILITY MANAGEMENT SERVICE
APPROVED: MEDICAL CENTER DIRECTOR

PROJECT TITLE: VAMC PHASE II: BUILDING 33 RENOVATION
BUILDING NUMBER: 33
CHECKED: JMO
DRAWN: BKS
LOCATION: VAMC BOISE, IDAHO

DATE: 08/05/11
PROJECT NO.: 531–10–114
DRAWING NO.: G1.0
DWG 01 OF 101

DEPARTMENT OF VETERANS AFFAIRS