Plot Drawing
1909000-AS102.dwg
Working Drawing

Reference Drawings
Q:\1909.000
\VAM30X42.DWG
\VAMCL1.DWG
\VAMCS1.DWG
\VAMCS2.DWG
\VAMEX1.DWG
\VAMEX2.DWG
\VAMFL1.DWG
\VAMFL2.DWG
\VAMTXAS22-1.DWG
\VAMTXAS22-2.DWG

three inches = one foot 6" 0 1
one and one half inches = one foot 6" 0 2
one inch = one foot 6" 0
three quarters inch = one foot 6" 0 2
one half inch = one foot 0 4
three eighths inch = one foot 0 4 8
one quarter inch = one foot 0 4 8
one eighth inch = one foot 0 4 8 16

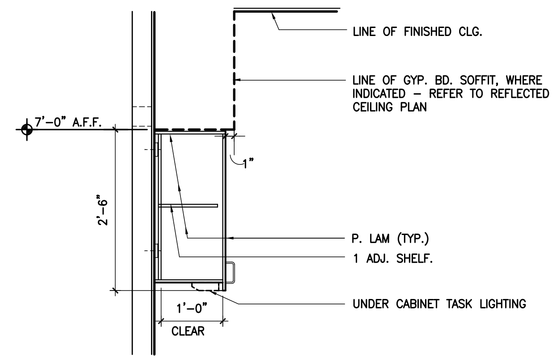

3/4" = 1'–0"
9 WALL CABINET TYPE W1

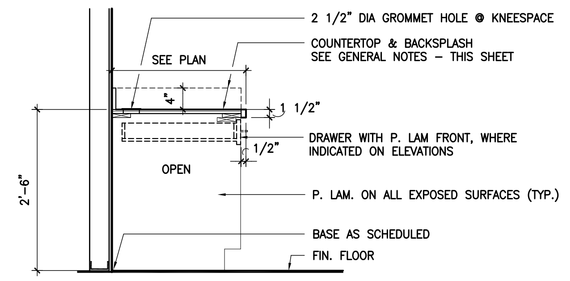

3/4" = 1'–0"
5 BASE CABINET TYPE B8

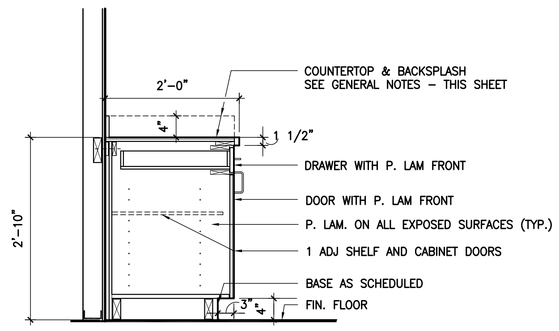

3/4" = 1'–0"
1 BASE CABINET TYPE B1

3/4" = 1'–0"
17 MILLWORK SECTION

3/4" = 1'–0"
13 MILLWORK SECTION

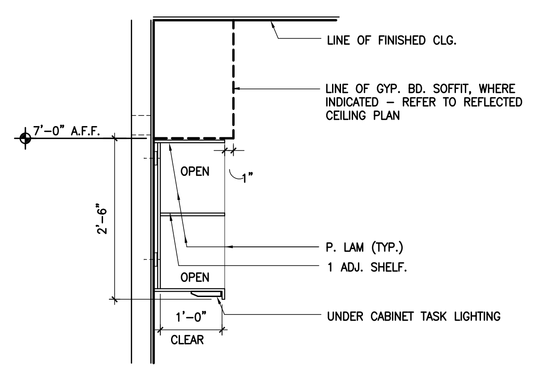

3/4" = 1'–0"
10 WALL CABINET TYPE W2

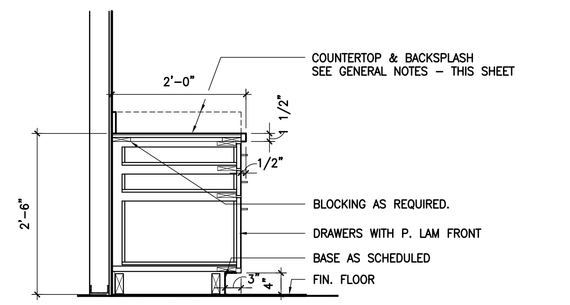

3/4" = 1'–0"
6 BASE CABINET TYPE B9

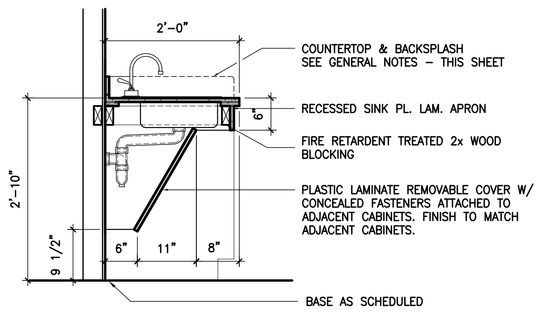

3/4" = 1'–0"
2 BASE CABINET TYPE B3

3/4" = 1'–0"
18 MILLWORK SECTION

3/4" = 1'–0"
14 MILLWORK SECTION

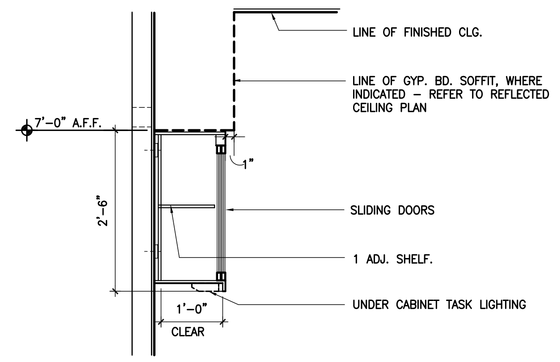

3/4" = 1'–0"
11 WALL CABINET TYPE W3

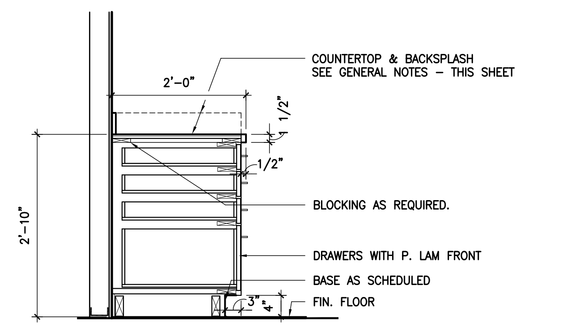

3/4" = 1'–0"
7 BASE CABINET TYPE B10

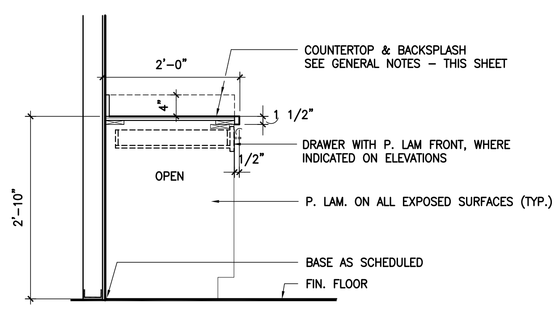

3/4" = 1'–0"
3 BASE CABINET TYPE B4

3" = 1'–0"
19 SHELF DETAIL

3/4" = 1'–0"
15 MILLWORK SECTION

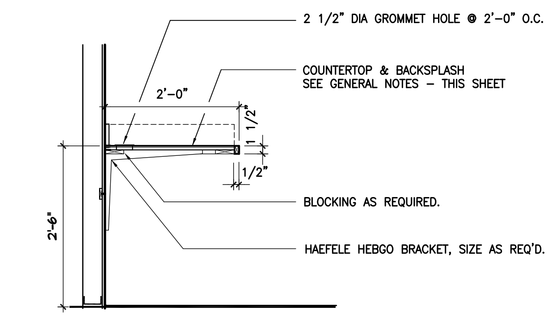

3/4" = 1'–0"
11 COUNTER TYPE C1

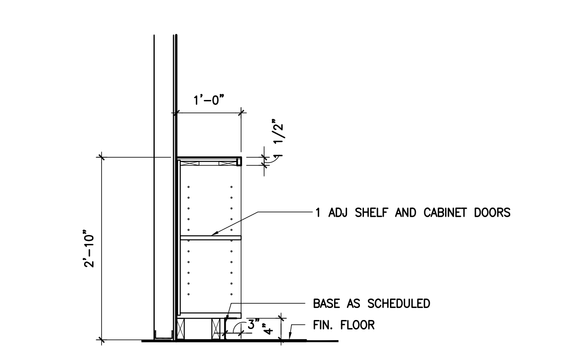

3/4" = 1'–0"
8 BASE CABINET TYPE B11

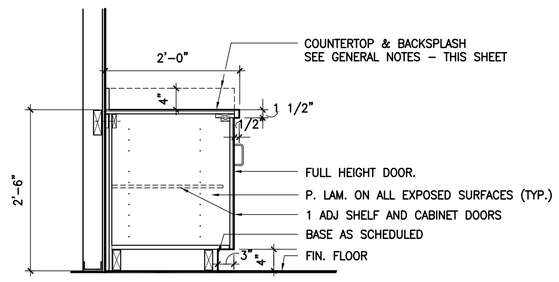

3/4" = 1'–0"
4 BASE CABINET TYPE B7

3/4" = 1'–0"
20 MILLWORK GENERAL NOTES

3/4" = 1'–0"
16 MILLWORK SECTION

DESIGN APPROVED W/ COMMENT:

CONSULTANTS:

LAN Associates
ENGINEERING–PLANNING–ARCHITECTURE–SURVEYING, LLP
445 Godwin Avenue
Midland Park, New Jersey 07432
Tel: (201) 447–6400 Fax: (201) 447–1233

ARCHITECT/ENGINEERS:

NADASKAY KOPELSON ARCHITECTS
ARCHITECTURE ENGINEERING PLANNING INTERIORS
95 WASHINGTON STREET MORRISTOWN, NJ 07960
T. (973) 539–5353 F. (973) 539–0918
119 JOHN STREET, New York, NY 10063
T. (212) 962–7900 F. (212) 962–8111

Drawing Title
SECOND FLOOR – AREA 2B
MILLWORK SECTIONS
SCALE: AS NOTED

Approved: Project Director

Project Title
LABORATORY RENOVATION
100% CD SUBMISSION
NK Job Number: 1925.400

Location
BRONX, NY

Date 03/09/11 | Checked BL | Drawn WT

Project Number 526-09-122
Building Number 100
Drawing Number 2-AS9.20
Dwg. of

Office of Facilities Management
Department of Veterans Affairs

VA FORM 08–6231, OCT 1978