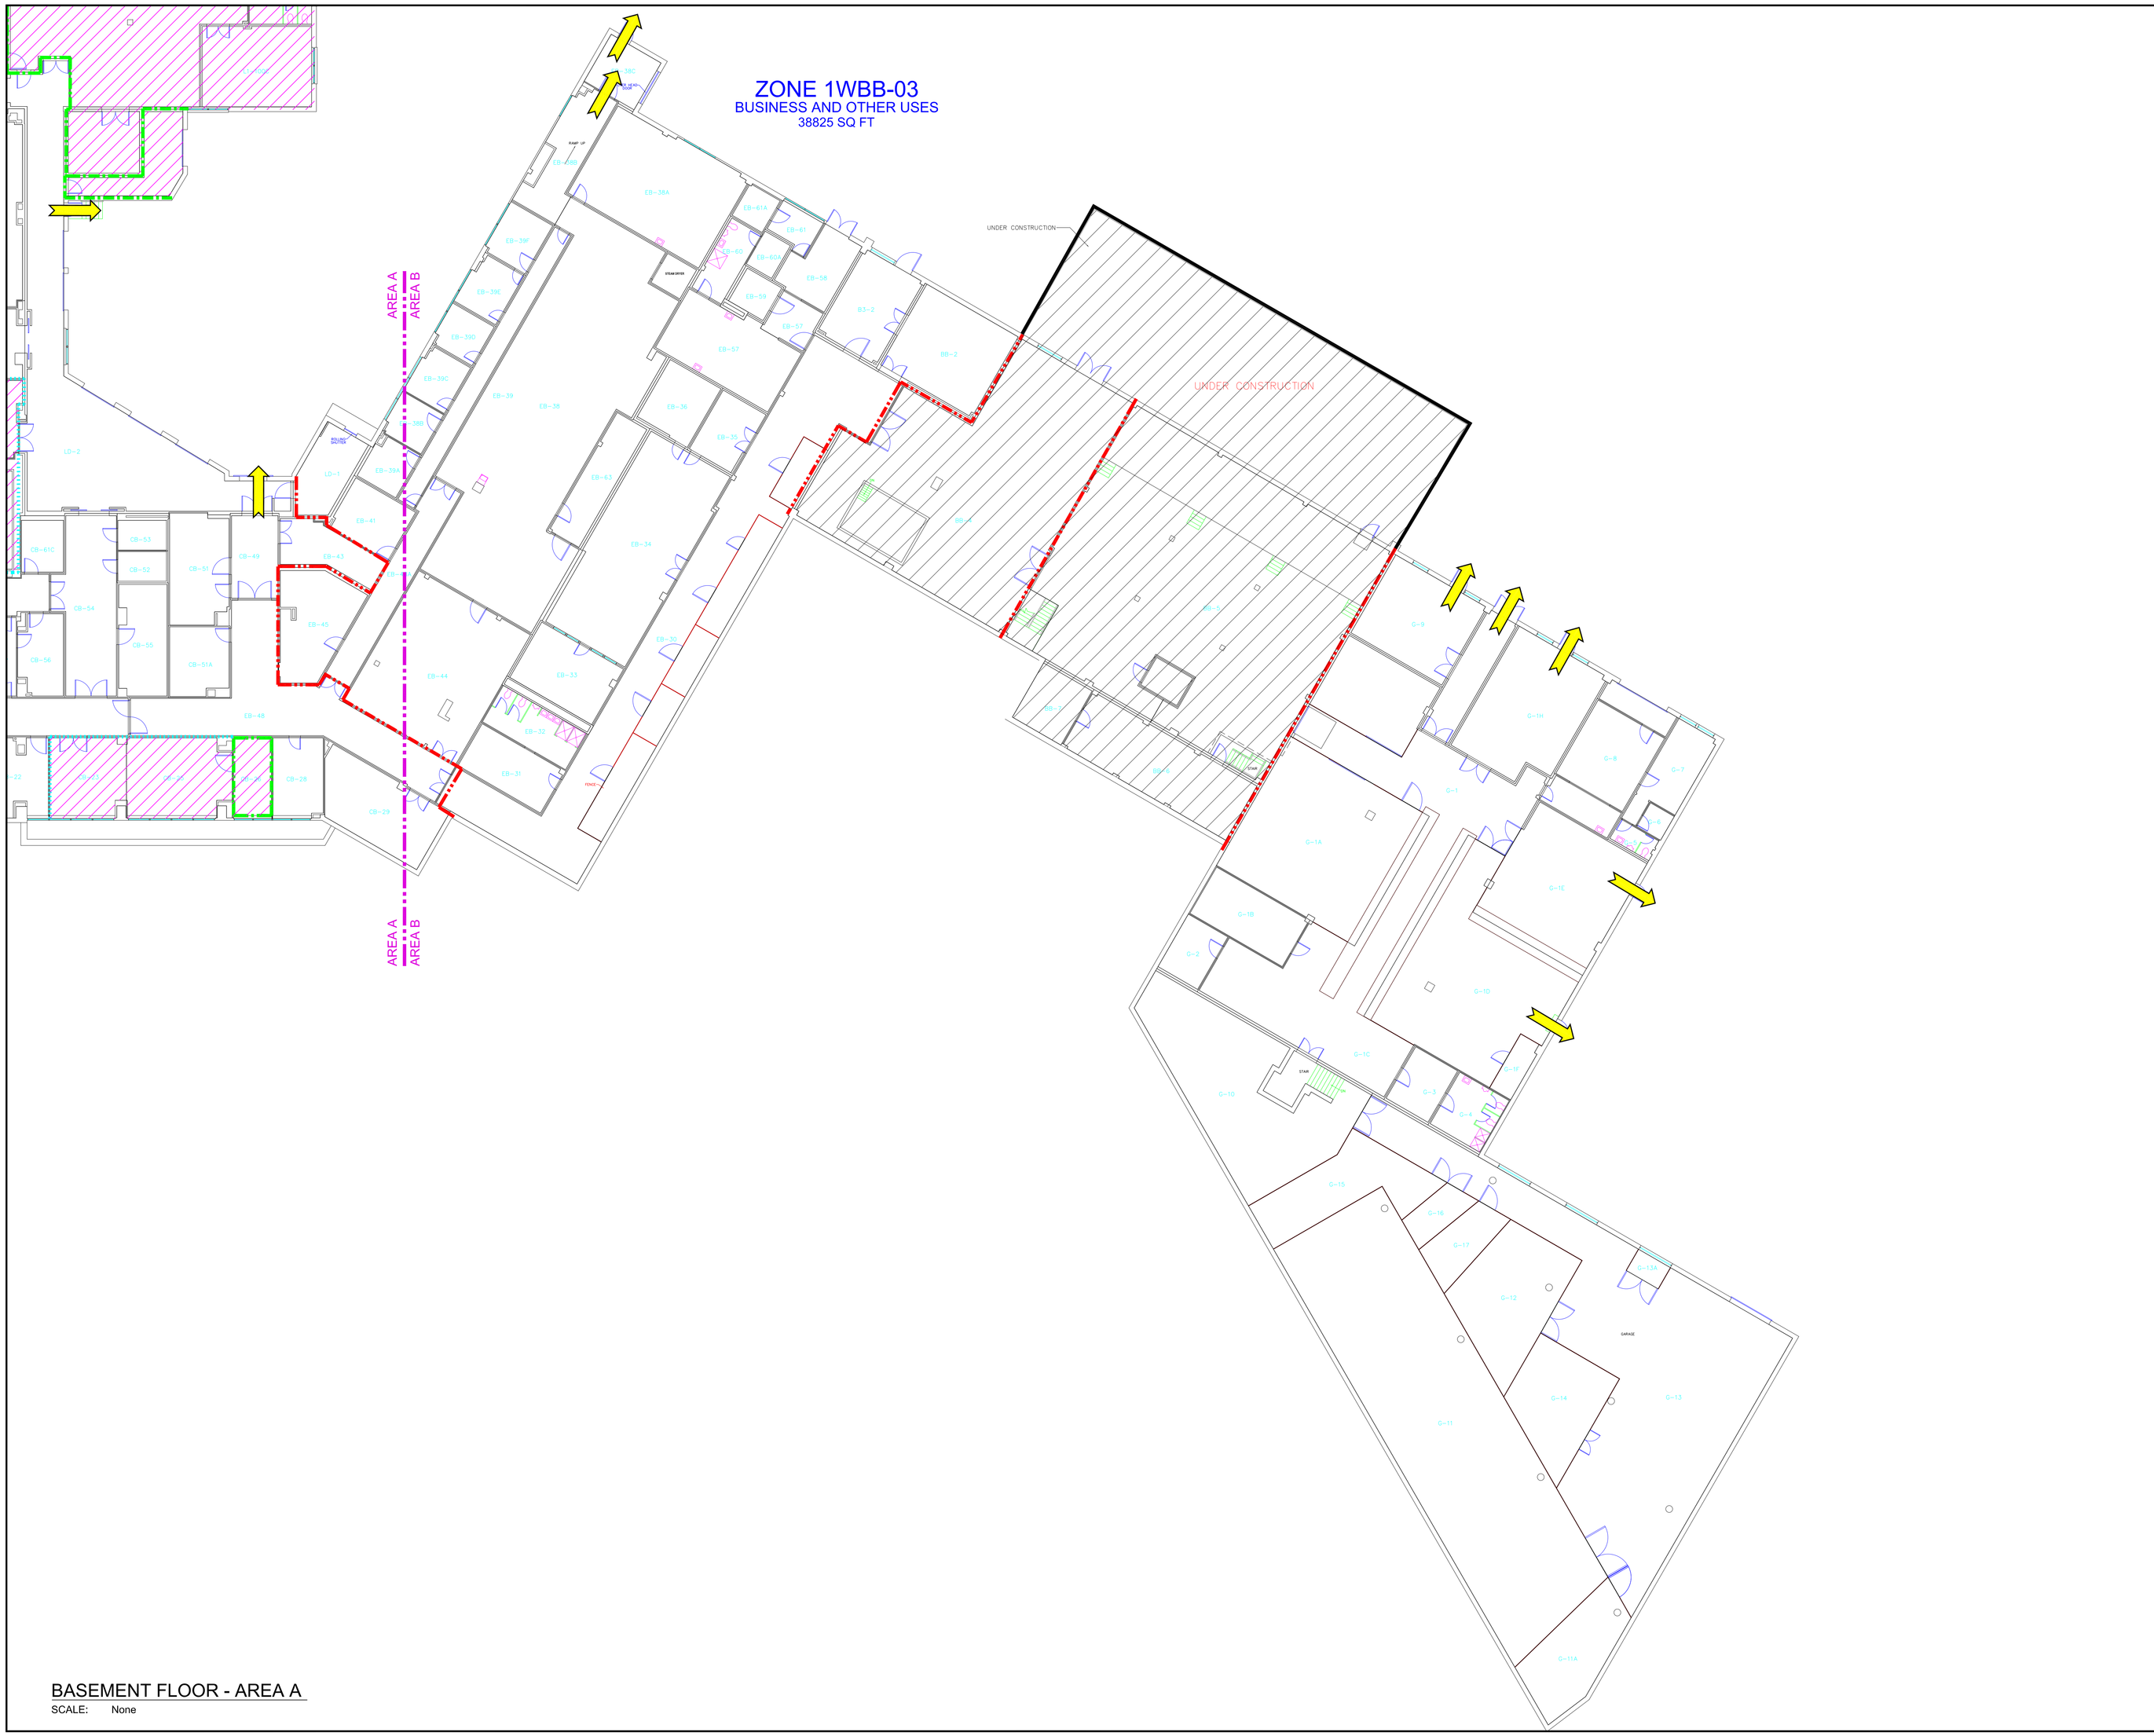


BASEMENT FLOOR - AREA A

SCALE: None

KOFFEL ASSOCIATES
Fire Protection ENGINEERS
6522 MEADOWRIDGE ROAD, SUITE 101 ELKRIDGE, MD 21075
410-750-2246 (BALT) 410-750-2588 (FAX)

## LIFE SAFETY SYMBOLS

- BUILDING SEPARATION
- 3 HOUR FIRE SEPARATION
- 2 HOUR FIRE SEPARATION
- 1 HOUR FIRE SEPARATION
- 1/2 HOUR FIRE SEPARATION
- SMOKE BARRIER
- SMOKE RESISTIVE CONSTRUCTION
- EXIT
- NOT INCLUDED IN SOC
- CHUTES/ACCESS/DISCHARGE
- HAZARDOUS AREA
- SLEEPING SUITE
- NON-SLEEPING SUITE
- NON-PATIENT SUITE
- 2 HOUR FLOOR/CEILING ABOVE
- 1 HOUR FLOOR/CEILING ABOVE
- XX-XX FINDING NUMBER

## REVISIONS

| NO | DATE | DESCRIPTION |
|---|---|---|
| | | |

Base drawing are Koffel Statement of Conditions, Jan 2011.
Update in 2016 to show completed and current construction floor plans with fire barriers.

VA WILKES BARRE VAMC

1111 East End Boulevard
Wilkes-Barre, PA 18711




KEY PLAN

Colors Deplct Sprinkler Zones

| | |
|---|---|
| J005-01-08 | JAN 14, 2011 |
| KA PROJECT NO | SUBMITTAL DATE |
| AS NOTED | L. PEAKE |
| DRAWING SCALE | DESIGNED BY |
| S. GILYEAT | A. KAHLER |
| REVIEWED BY | DRAWN BY |

LIFE SAFETY PLAN
BUILDINGS 1 & 27
BASEMENT FLOOR
AREA B

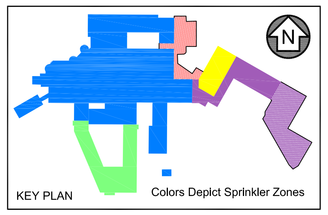SHEET TITLE

LS.1.B.2

DRAWING NUMBER