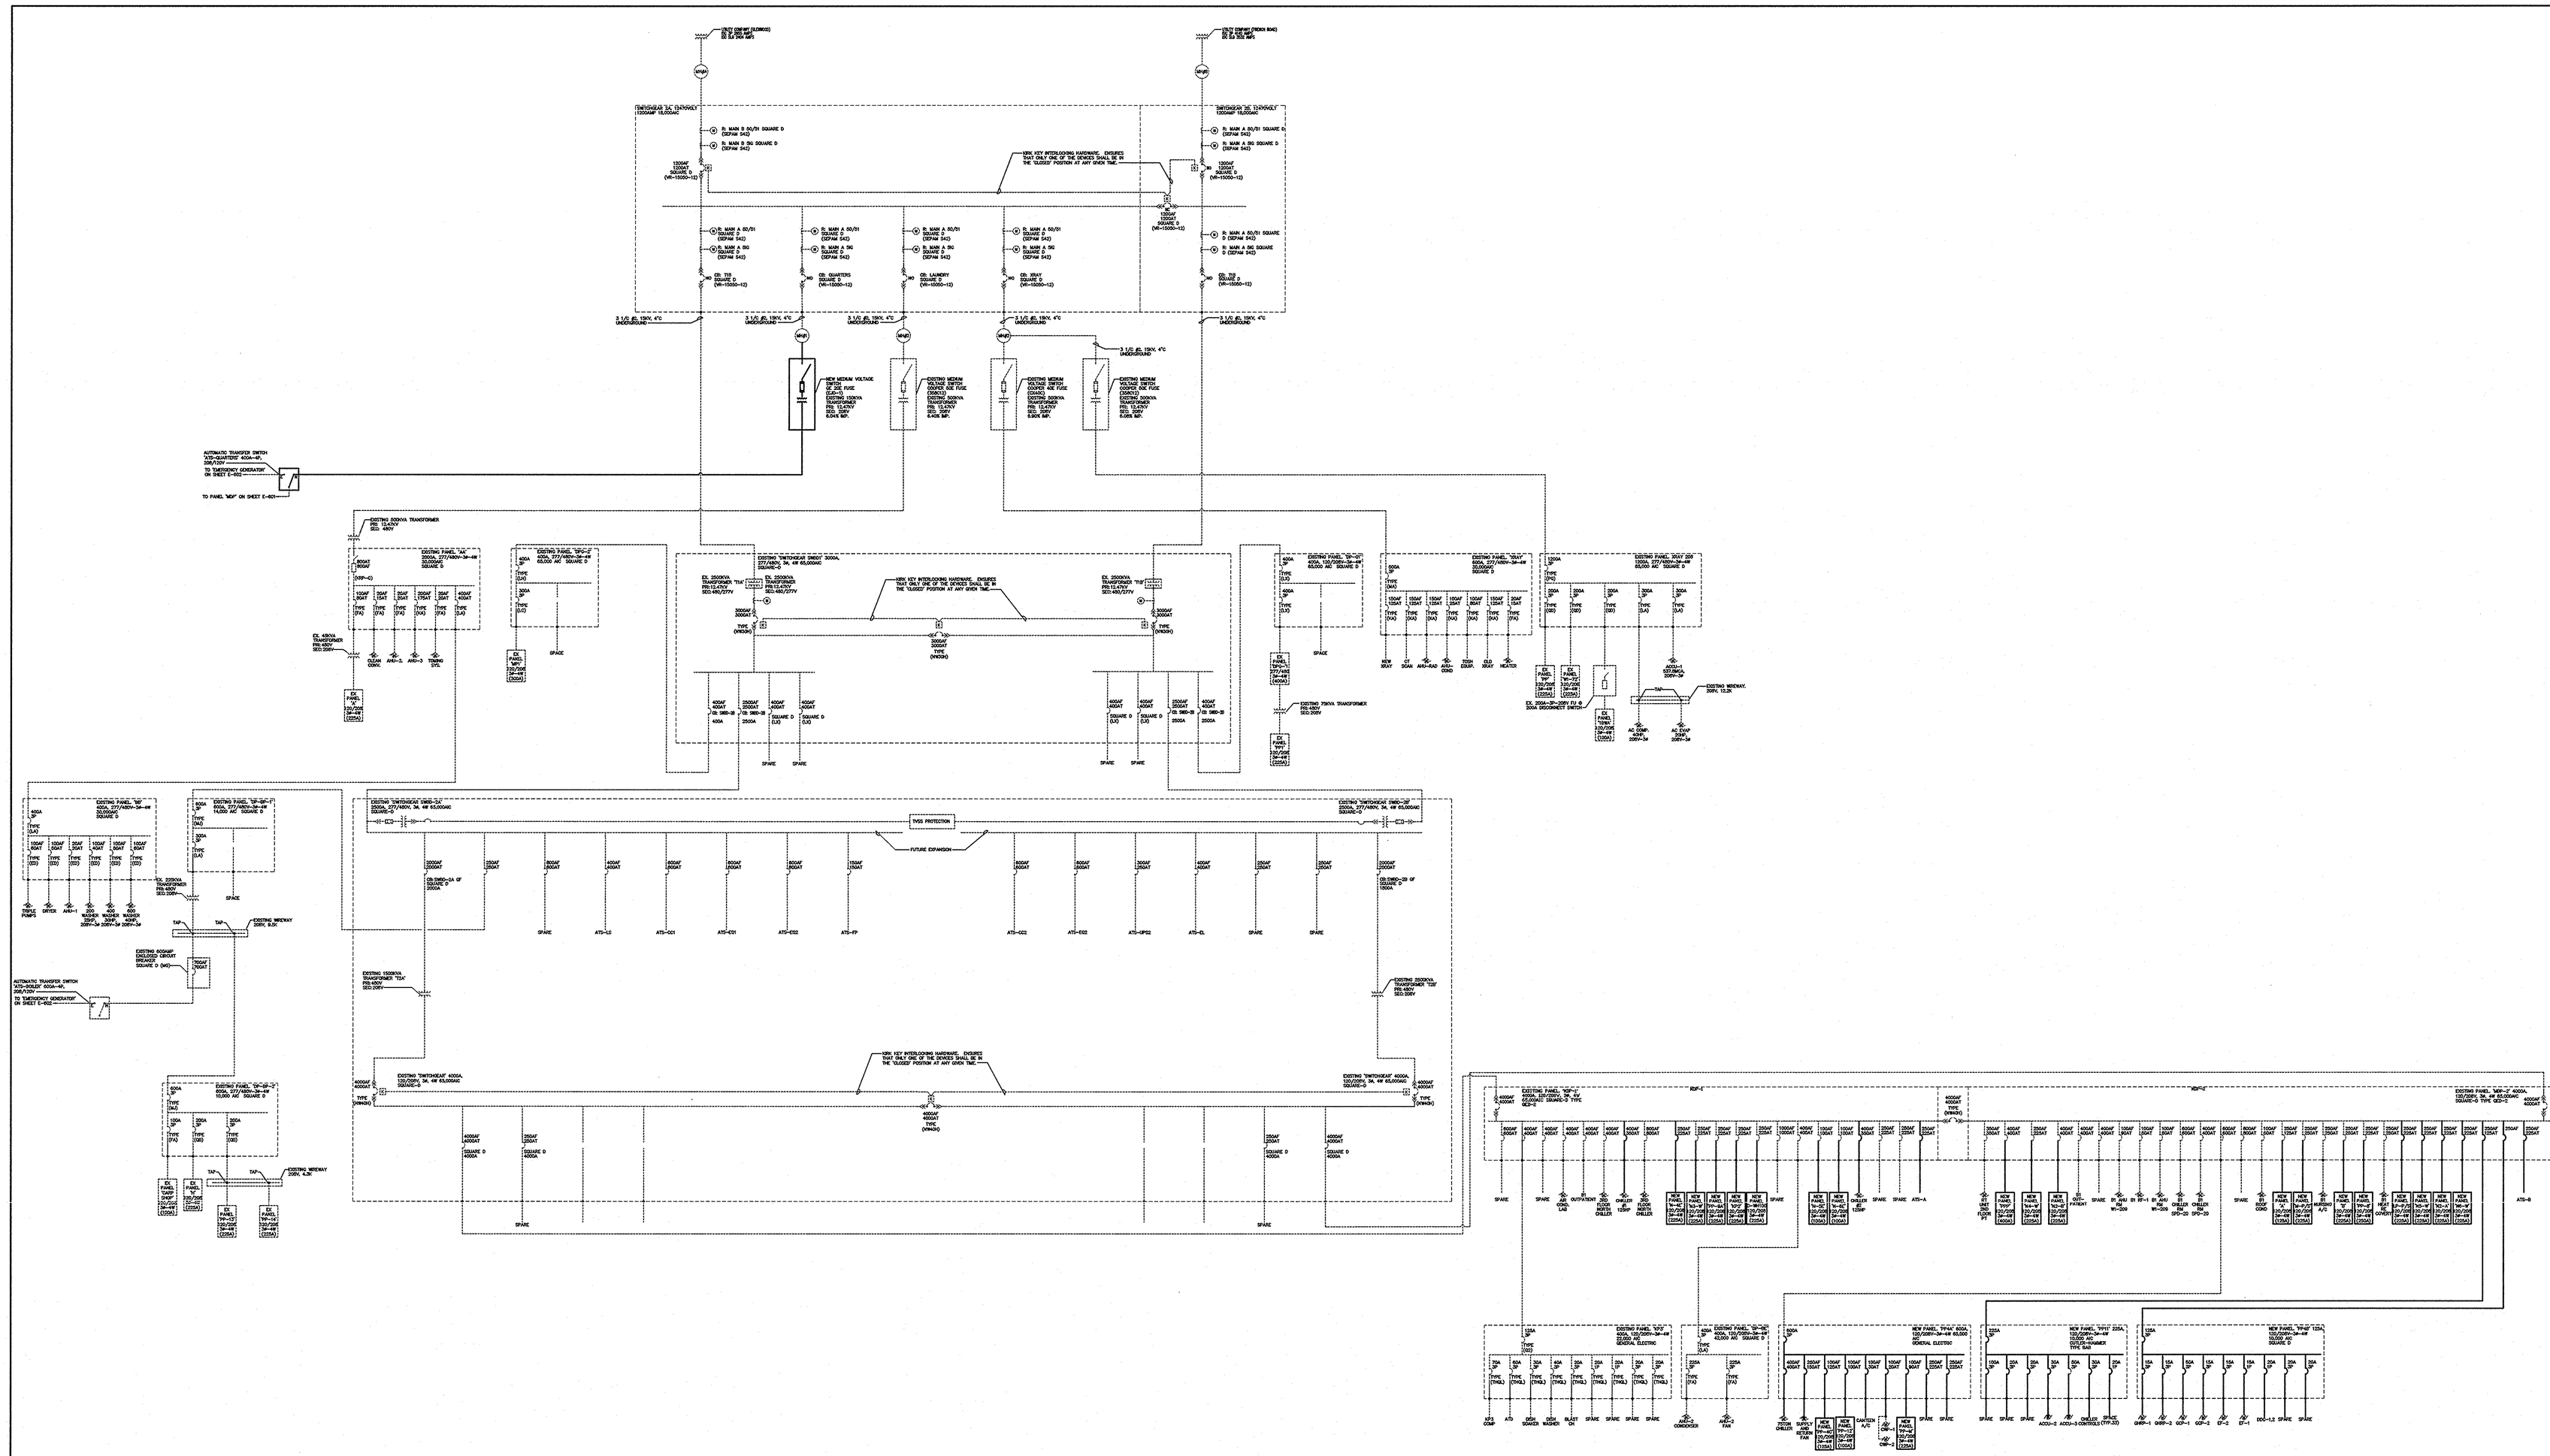

F1 DISTRIBUTION ONE-LINE DIAGRAM - PROPOSED NORMAL POWER SYSTEM

SCALE: NO SCALE

Revisions:	Date

CONSULTANTS:

DRAWINGS ARE NOT FOR CONSTRUCTION. ISSUED FOR PLANNING PURPOSES ONLY .

ARCHITECT/ENGINEER:

H.F. LENZ COMPANY
Engineers
Planners
Surveyors
Energy Consultants
1001 State Street
Suite 907
Erie, PA 16501
Phone: 814-455-7435
www.hflenz.com

Drawing Title: DISTRIBUTION ONE-LINE DIAGRAM - PROPOSED NORMAL POWER SYSTEM

Approved:

Project Director:

Project Title: VA ELECTRICAL MASTER SPACE PLAN

Location: 135 EAST 38TH STREET ERIE, PA 16504-1596

Date: 8-25-09 | Checked: GAM | Drawn: DME

Project Number: 562-08-101

Building Number: 562-1

Drawing Number: E602

Dwg X of X

Office of Construction and Facilities Management

Department of Veterans Affairs

VA FORM 08-6231

three inches = one foot
one and one half inch = one foot
one inch = one foot
three fourths inch = one foot
one half inch = one foot
three eighths inch = one foot
one quarter inch = one foot
one eighth inch = one foot
Aug 24, 2009 - 2:52pm
C:\IC-Workspace\ZBUNDY\M-Hll_meridion_D-CAD_2008\2008\1017x01\Design Files\Electrical\1-810170303.dwg
Zbundy