REV	DESCRIPTION	BY	DATE	–	----	--	--/--/--	–	----	--	--/--/--
–	----	--	--/--/--	–	----	--	--/--/--	–	----	--	--/--/--

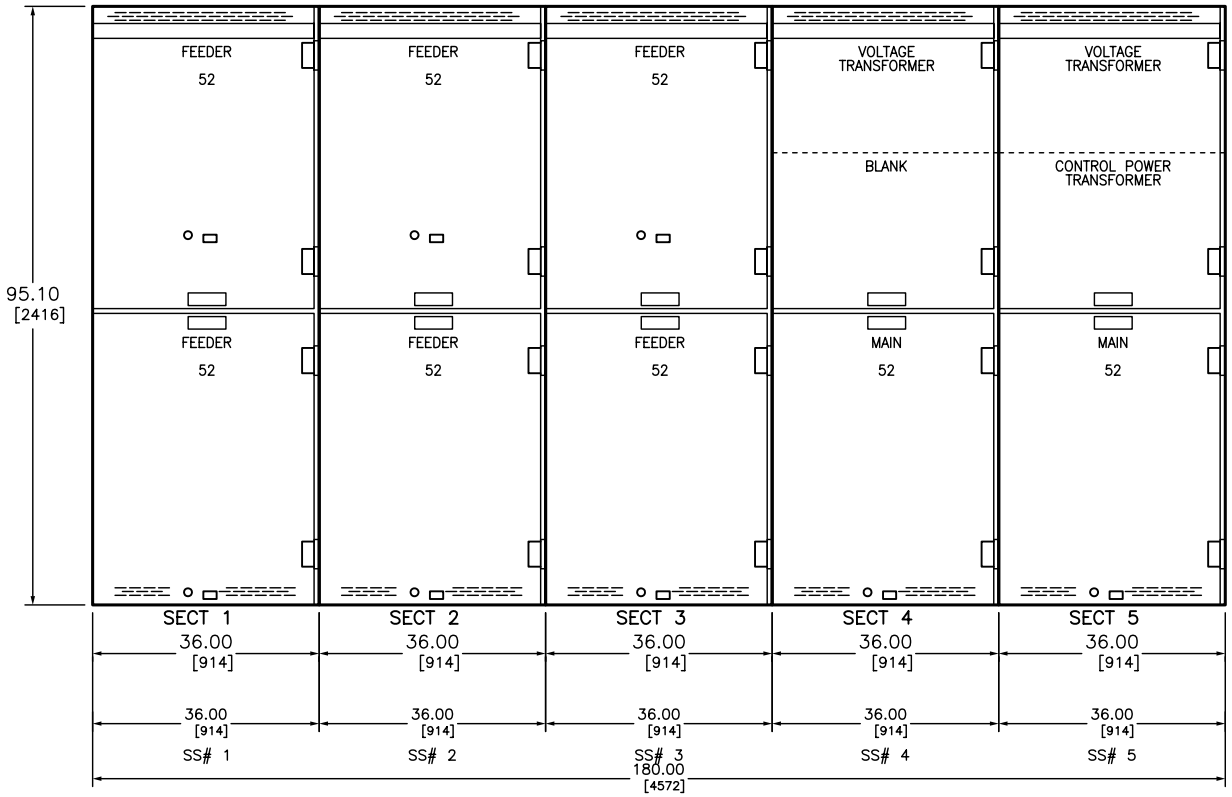

DUAL DIMENSIONS: INCHES
MILLIMETERS

JOB NAME:	VA COCHRAN – 5 KV ROOM A20	EQUIPMENT DESIGNATION:	**INDOOR MCLD**
JOB LOCATION:	ST LOUIS MO	EQUIPMENT TYPE:	MASTERCLAD SWITCHGEAR
DRAWN BY:	CAD	DRAWING TYPE:	ELEVATION
ENGR:	----		SQUARE D Schneider Electric
DATE:	JUN 3, 2004		
DRAWING STATUS:	APPROVAL	DWG# **F18619646-002-01**	PG 1 OF 1 REV –