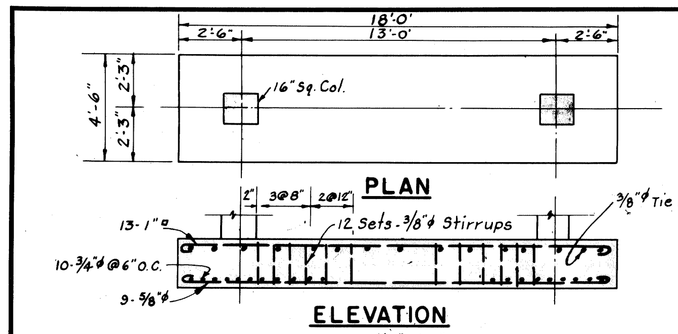

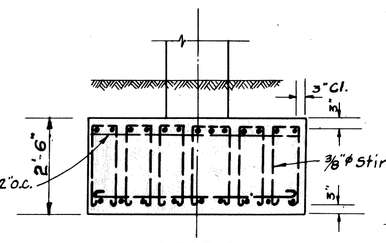

DETAILS OF TWO COLUMN FOOTING

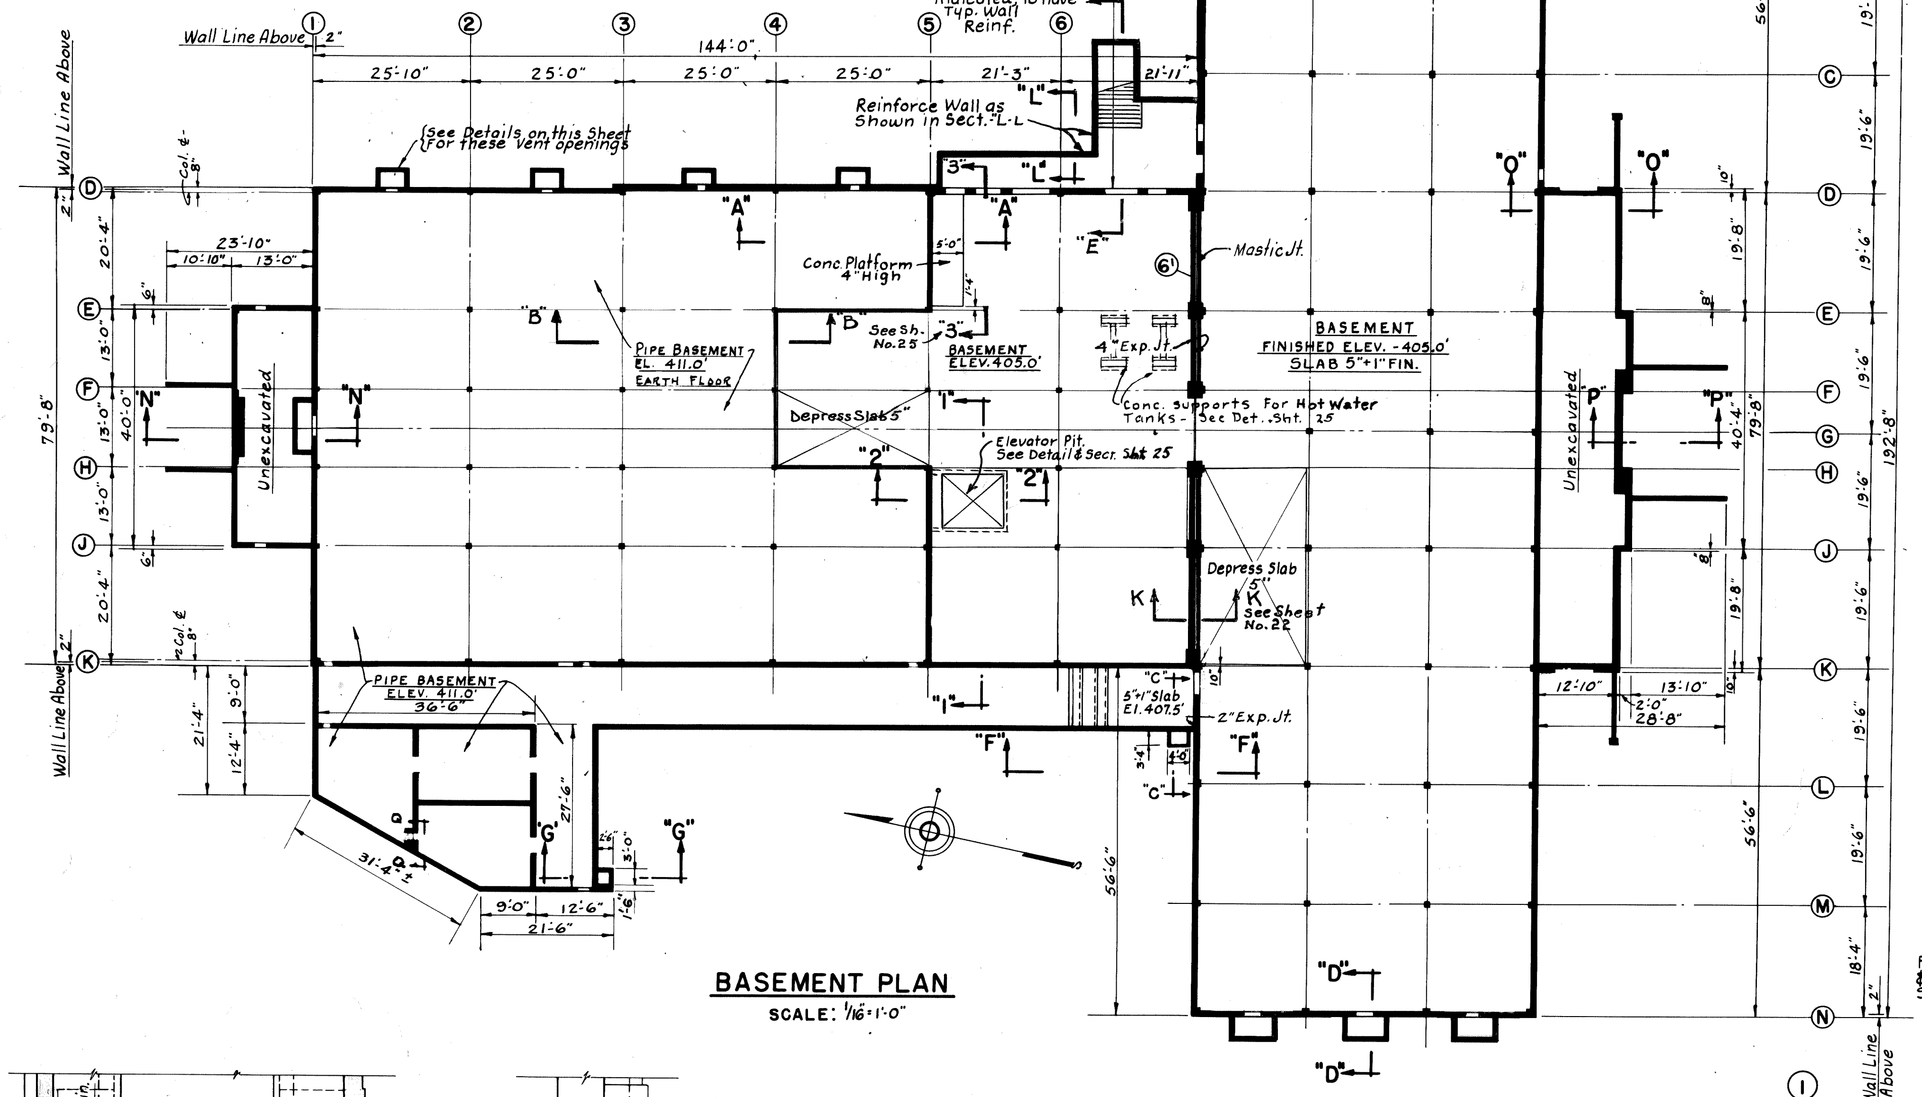

BASEMENT PLAN
SCALE: 1/16"=1'-0"

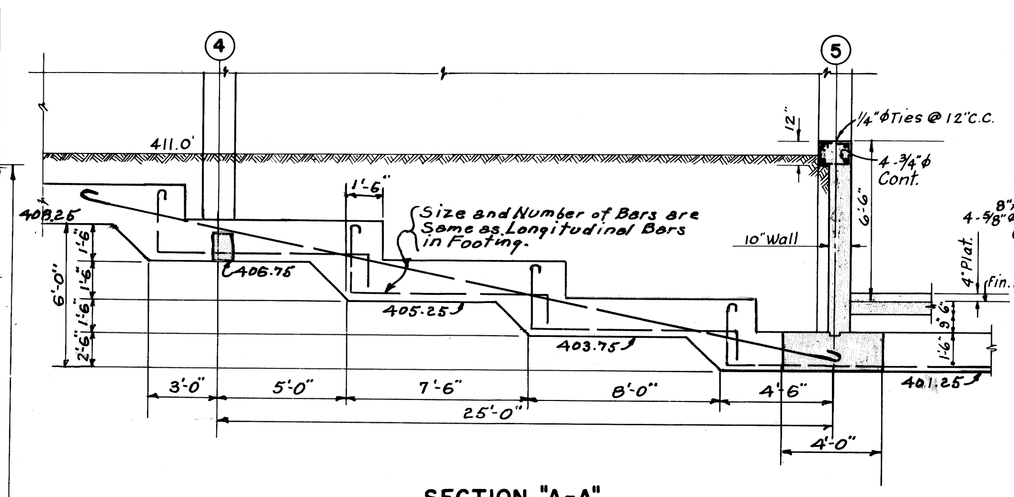

SECTION "A-A"
SCALE: 1/4"=1'-0"

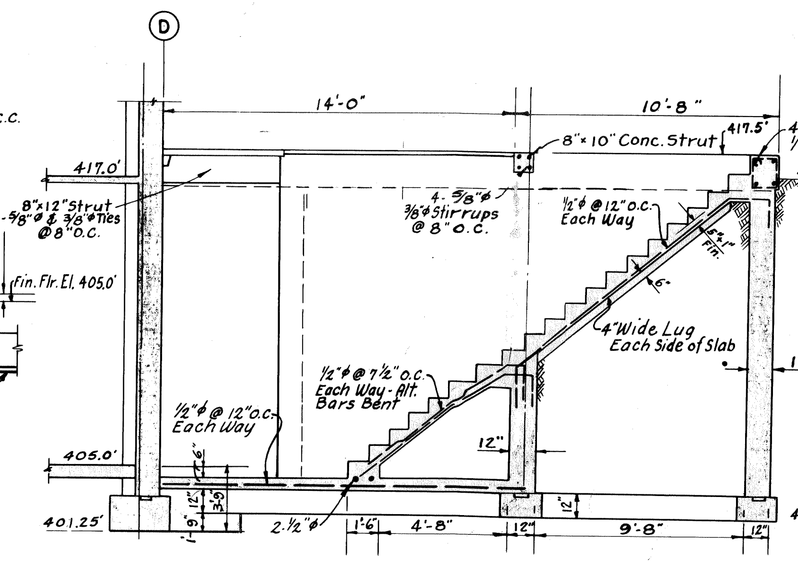

SECTION "E-E"
SCALE: 1/4"=1'-0"

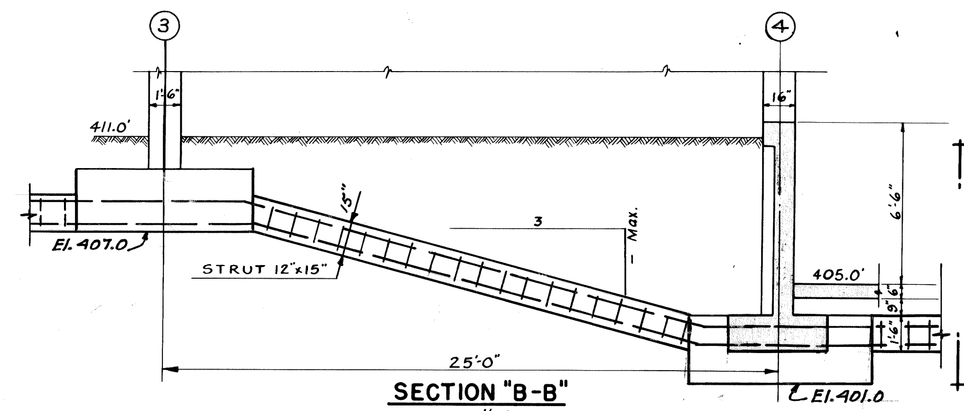

SECTION "B-B"
SCALE: 1/4"=1'-0"

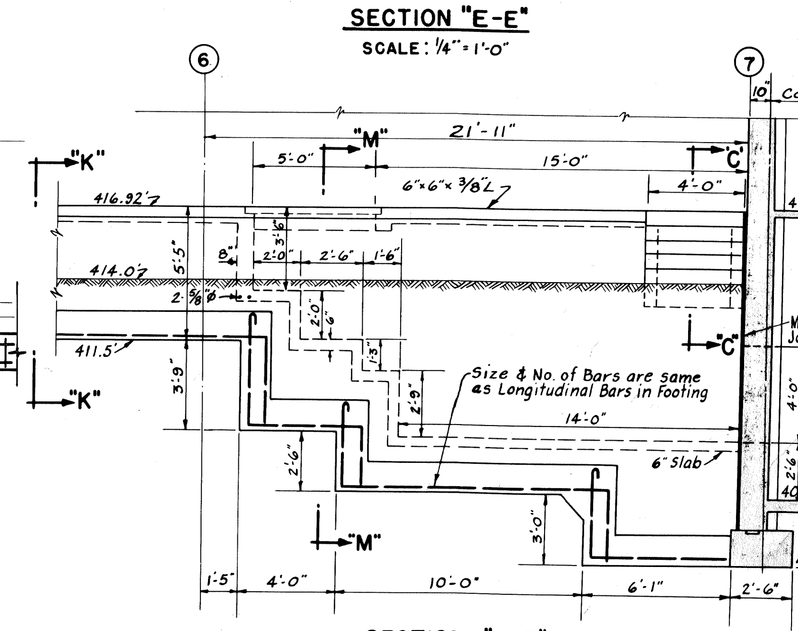

SECTION "F-F"
SCALE: 1/4"=1'-0"

NOTE: 12"x15" Struts between all footings as indicated on the Footing Plan by Mark "S". Struts shall be flush with Top or Bottom of footings and sloped where necessary, but no slope to be greater than 1 to 3. Each Strut shall be reinforced with 2-5/8"ϕ Top & Bottom, and 3/8"ϕ Ties @ 8'-0" c.c. Bars shall extend Continuous thru footings and spliced where it is necessary. All Splices shall have a bar lap of 45 Dia. Pour Struts with Footings.

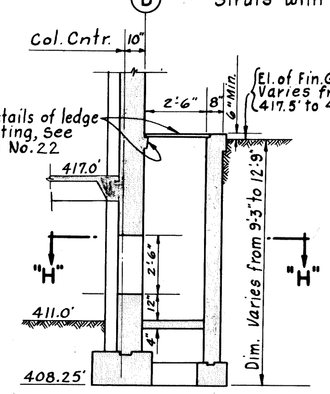

TYPICAL FOR VENT OPENINGS FOR PIPE BASEMENT
SCALE: 1/4"=1'-0"

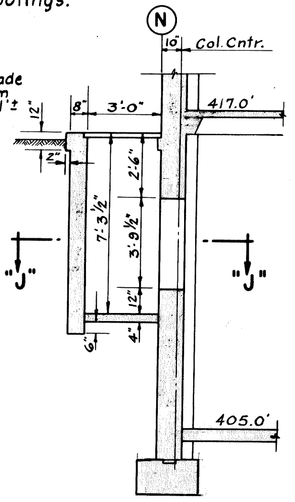

SECTION "D-D"
SCALE: 1/4"=1'-0"

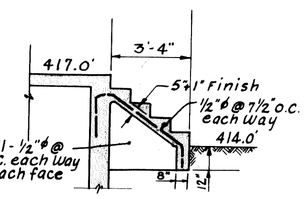

SECT. "C-C"
SCALE: 1/4"=1'-0"

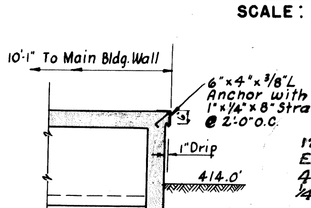

SECT. "K-K"
SCALE: 1/4"=1'-0"

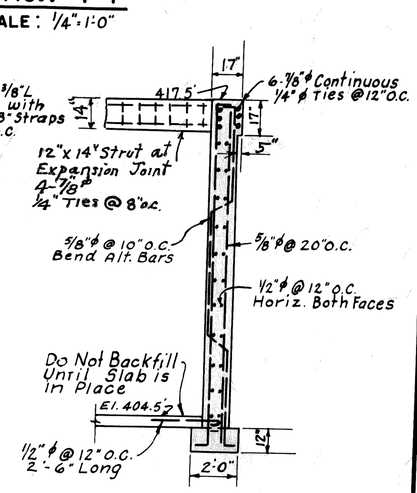

SECTION "L-L"
SCALE: 1/4"=1'-0"

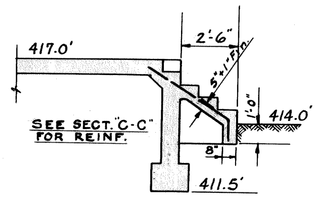

SECTION "G-G"
SCALE: 1/4"=1'-0"

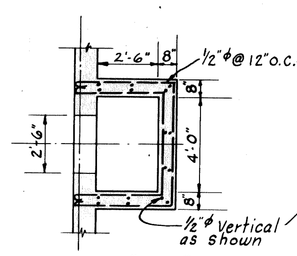

SECTION "H-H"
SCALE: 1/4"=1'-0"

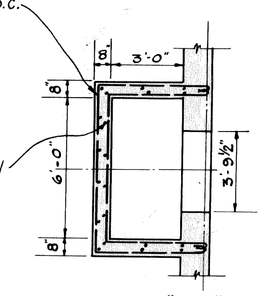

SECTION "J-J"
SCALE: 1/4"=1'-0"

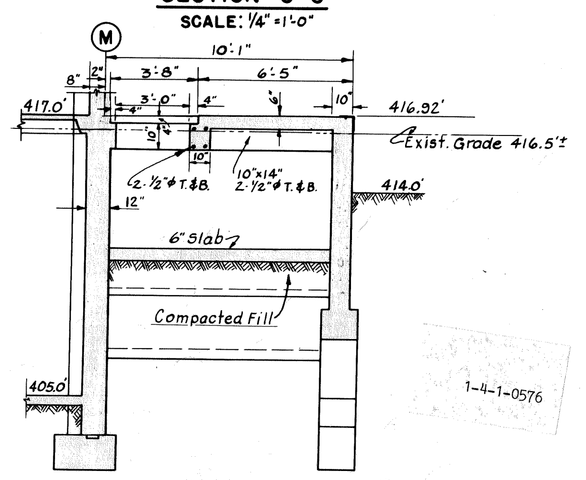

SECTION "M-M"
SCALE: 1/4"=1'-0"

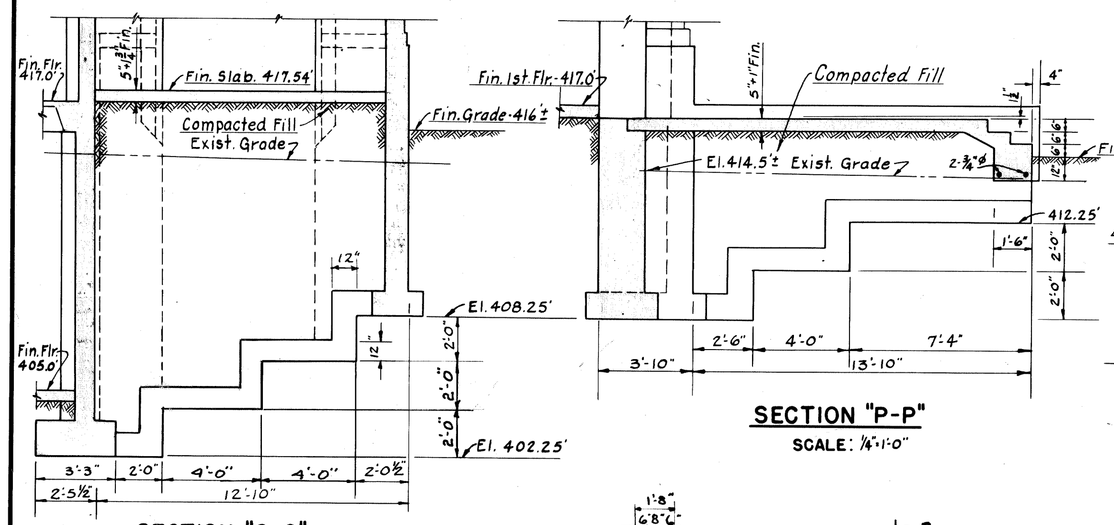

SECTION "P-P"
SCALE: 1/4"=1'-0"

SECTION "Q-Q"
SCALE: 1/4"=1'-0"

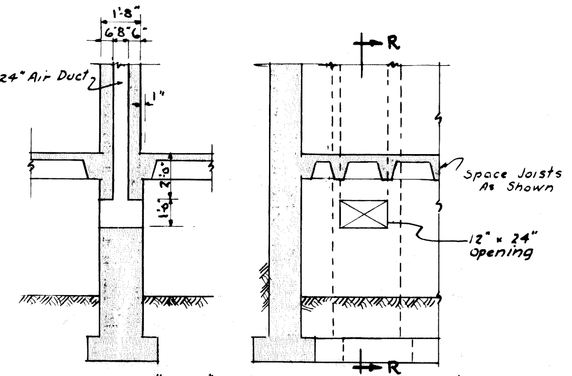

SECTION "R-R"

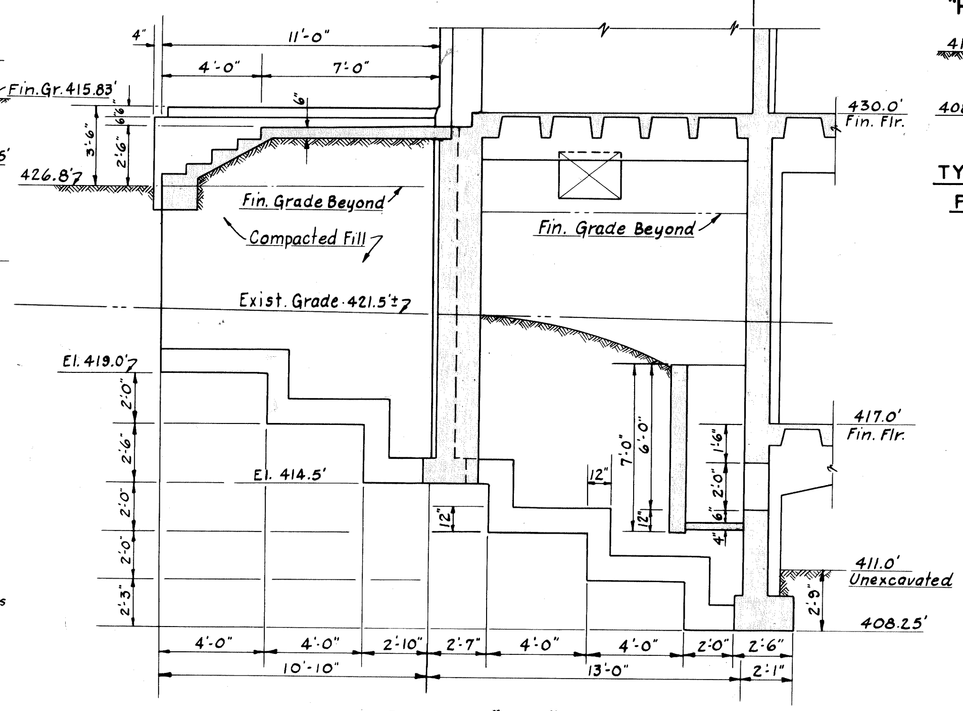

SECTION "N-N"
SCALE: 1/4"=1'-0"

STK

BASEMENT PLAN AND SECTIONS		
N.P. KITCHEN & DINING ROOM-BLDG. NO. 300		
VETERANS ADMINISTRATION CENTER LOS ANGELES, CALIF.		
Drawn N.H.G.+J.J.P.	REVISIONS	NUMBER
Traced J.J.P.		300-21
Asst. Sect. Chf.		
Date Feb 24, 1950		SHEET 21 OF 55
Division Chief.		Proj. No. 2868

1-4-1-0576

6960

U. S. GOVERNMENT PRINTING OFFICE 720067

ACTION TAKEN TO FILES

FILE FOLDER NO. 4D