ATTACHEMNT 03 KEOKUK SITE PLAN

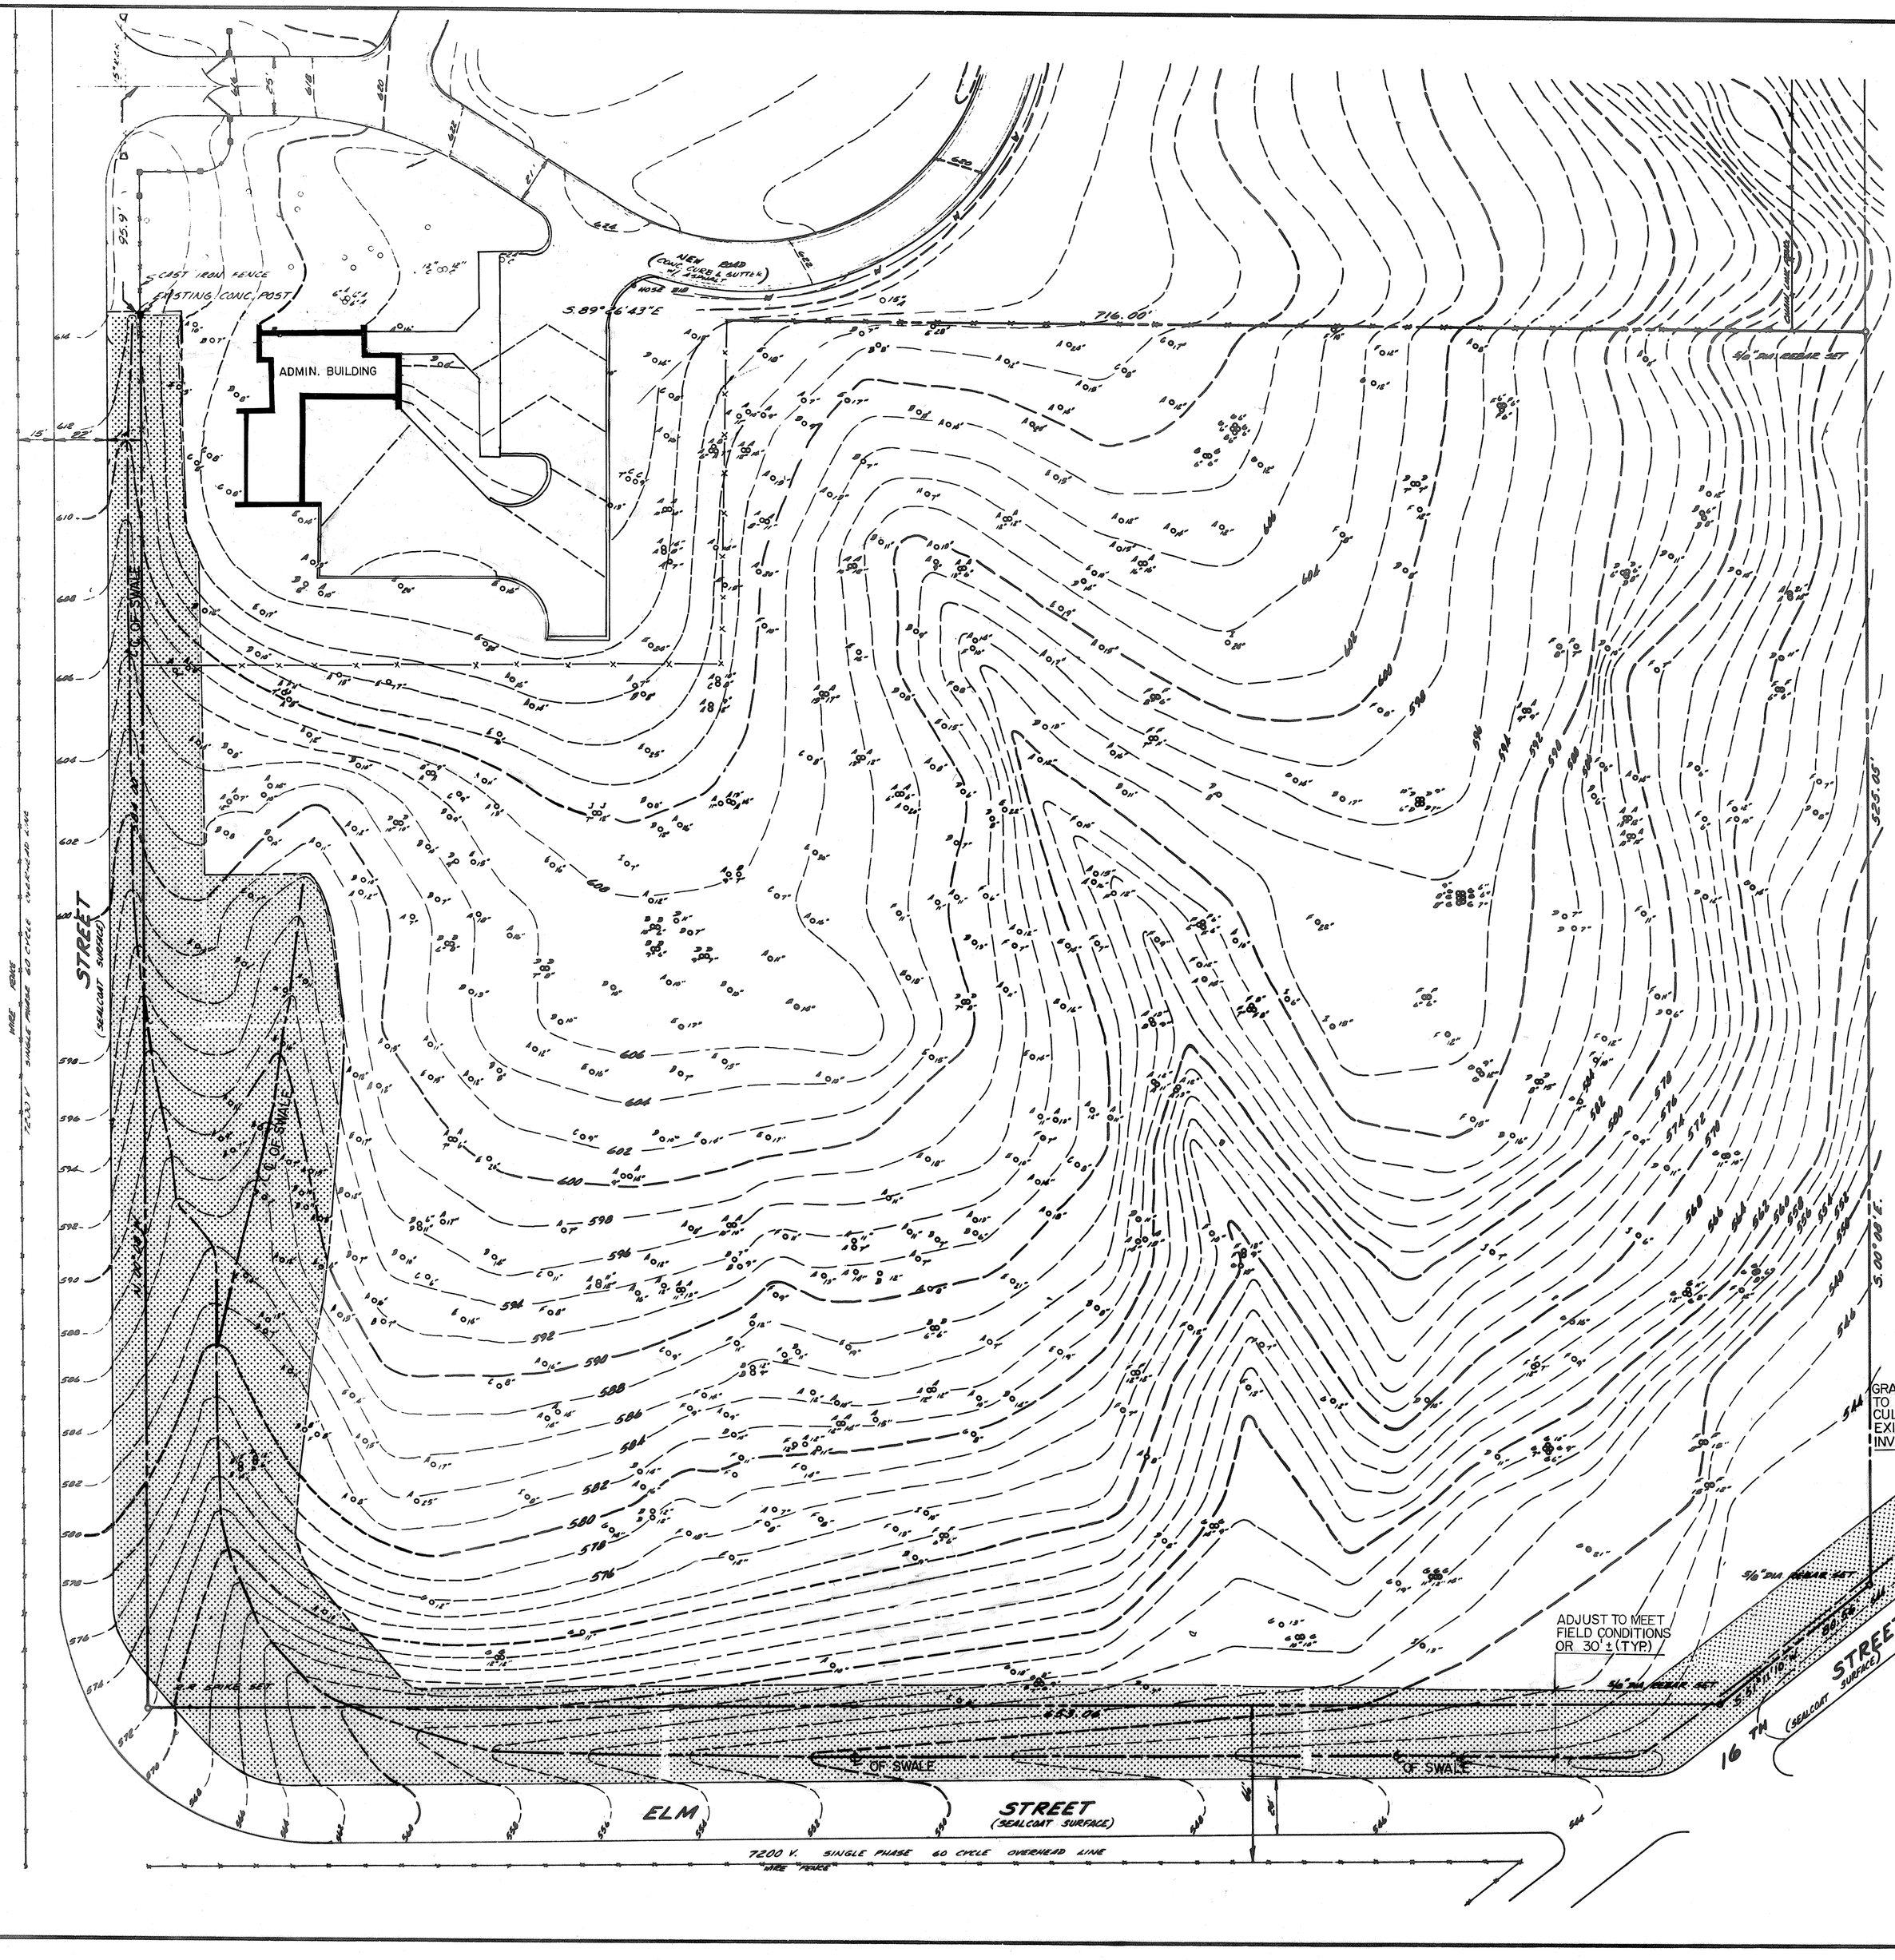

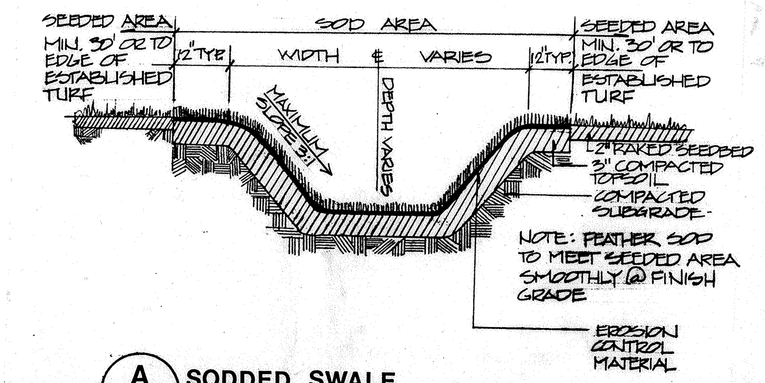

A L-1 **SODDED SWALE**
NTS

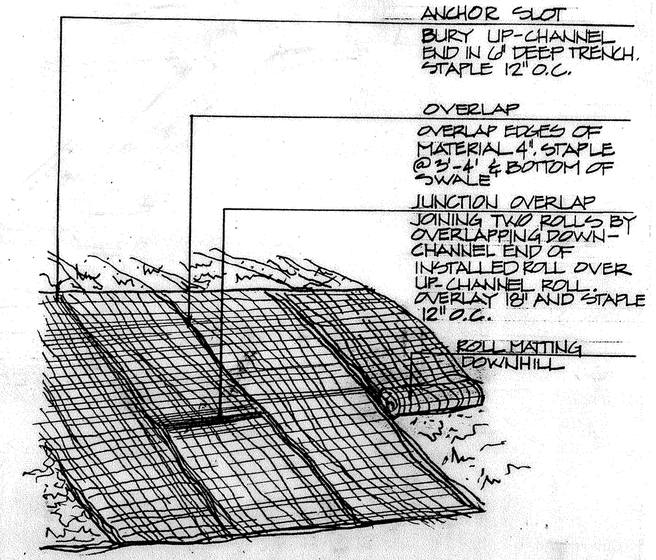

B L-1 **EROSION CONTROL MATERIAL DETAIL**
NTS

LEGEND

AREA TO BE SEEDED (SEE SPECIFICATIONS SECTION 02480)
NOTE: SEED ALL AREAS FROM THE CENTERLINE OF THE SWALE TO THE EDGE OF THE ROAD SHOULDER & FROM THE CENTERLINE OF THE SWALE TOWARDS THE INTERIOR OF THE CEMETERY 30' ± OR AS NEEDED WITHIN THOSE LIMITS WHERE THE EXISTING VEGETATIVE COVER IS LESS THAN 80% PER SQUARE FOOT.

TREE LEGEND:

A	NORTHERN RED OAK
B	SHINGLE OAK
C	POST OAK
D	BLACK CHERRY
E	SHAGBARK HICKORY
F	SLIPPERY ELM
G	OSAGE ORANGE
H	WALNUT
I	HONEY LOCUST
J	RED MULBERRY

SCALE 1" = 30'
0 15 30 60 90

BENCHMARK: CITY OF KEOKUK B.M. #521 @ N.E. CORNER OF "J" STREET AND OAKLAND CEMETERY ACCESS ROAD. ELEV. = 631.00

CERTIFICATION:

I HEREBY CERTIFY THAT ALL INFORMATION INDICATED ON THIS DRAWING WAS OBTAINED OR VERIFIED BY ACTUAL MEASUREMENTS IN THE FIELD, AND THAT EVERY EFFORT HAS BEEN MADE TO FURNISH COMPLETE AND ACCURATE INFORMATION.
Rev. 1-21-78
Rev. 12-12-78
Dale E. Christensen DATE: 10-10-77
DALE E. CHRISTENSEN IA. REG. P.E. & L.S. #5493

NO	DATE	DESCRIPTION
		REVISIONS

SHEET TITLE: SURFACE DRAINAGE

R. O. NO. / PROJECT TITLE: CORRECT DRAINAGE DEFICIENCIES

DRAWN	CHECKED	DATE
SEAVER	RIZE	7/17/85

APPROVED DIVISION CHIEF: Thomas D. Dahmond
DRAWING NUMBER: L-1
APPROVED SERVICE DIRECTOR: for Thomas D. Dahmond
DRG OF PROJECT NUMBER: 787 - 814 - 006

VETERANS ADMINISTRATION

LOCATION: KEOKUK NATIONAL CEMETERY

814-63