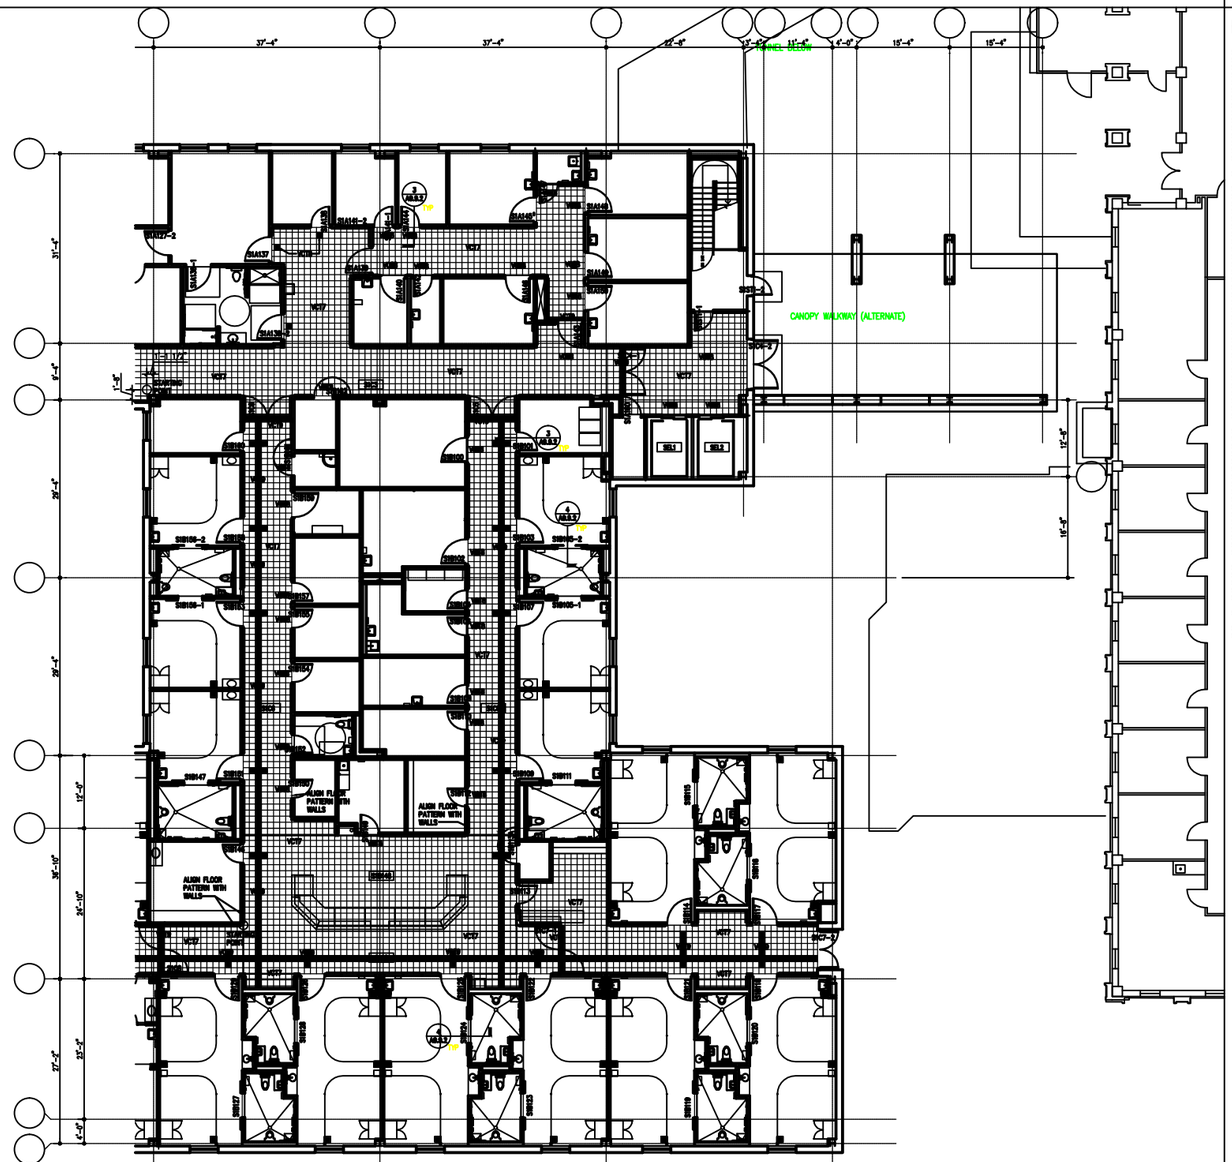

ROOM LEGEND

01A130	ABL TOILET
01A137	TRAINING
01A138	INTERVIEW
01A139	PATIENT TANTING
01A140	EXCESS
01A141	EXCESS
01A142	CLEAN
01A143	CLINIC AREA
01A144	EXCESS
01A145	EXAM 1
01A146	EXAM 2
01A147	SOILED UTILITY
01A148	EXAM 3
01A149	EXAM 4
01A150	EXAM 5
01A160	TELECOM
01B100	TRANSFER STORAGE
01B101	FAMILY QUIET
01B102	TAG ROOM
01B103	PRIVATE PATIENT
01B104	SOILED LINEN
01B105	TOILET
01B106	SOILED UTILITY
01B107	PRIVATE PATIENT
01B108	CLEAN UTILITY
01B109	PRIVATE PATIENT
01B110	CLEAN LINEN
01B111	TOILET
01B112	MEDICAL EQUIPMENT
01B113	SPECIAL CARE NURSE STATION
01B113A	ELECTRICAL
01B114	BSB—PRIVATE PATIENT
01B115	TOILET
01B116	TOILET
01B117	BSB—PRIVATE PATIENT
01B118	BSB—PRIVATE PATIENT
01B119	TOILET
01B120	TOILET
01B121	BSB—PRIVATE PATIENT
01B122	BSB—PRIVATE PATIENT
01B123	TOILET
01B124	TOILET
01B125	BSB—PRIVATE PATIENT
01B126	BSB—PRIVATE PATIENT
01B127	TOILET
01B128	TOILET
01B129	BSB—PRIVATE PATIENT
01B140	EXPERT
01B147	TOILET
01B148	NURSE STATION
01B149	MEDICATIONS
01B150	ENVIRONMENT
01B151	PRIVATE PATIENT
01B152	STAFF TOILET
01B153	PRIVATE PATIENT
01B154	RESIDENT
01B155	DOCTOR
01B156	TOILET
01B157	HEAD NURSE
01B158	PRIVATE PATIENT
01B159	LAUNDRY
01B160	CONFERENCE
01B161	PAC
01B162	ELECTRICAL
01C4	CORRIDOR
01C5	CORRIDOR
01C6	CORRIDOR
01C7	CORRIDOR
01C8	CORRIDOR
01ST1	STAIR 1
01EL1	ELEVATOR 1
01EL2	ELEVATOR 2

FINISH NOTES:

1. EXISTING ORIGINAL PATTERN DESIGN.
2. REFER TO SCOPE OF WORK FOR ADDITIONAL INFORMATION.
3. ORIGINAL COLORS NOTED HAVE THE NEW EQUIVALENT LVT COLOR FOR PROJECT 578-16-037.
   ie VCT-# = LVT- #

SCI COLOR LEGEND:

OLD EXISTING VINYL TILE COLORS = TO NEW VINYL TILE COLORS

- VCT7 = NEW COLOR VT-1 (GREY)
- VCT8 =NEW COLOR VT-3
- VCT9 = NEW COLOR VT-2 WARM BROWN

BUILDING 128
FLOOR FINISH PLAN

EXHIBIT B
10-20-16
NMR