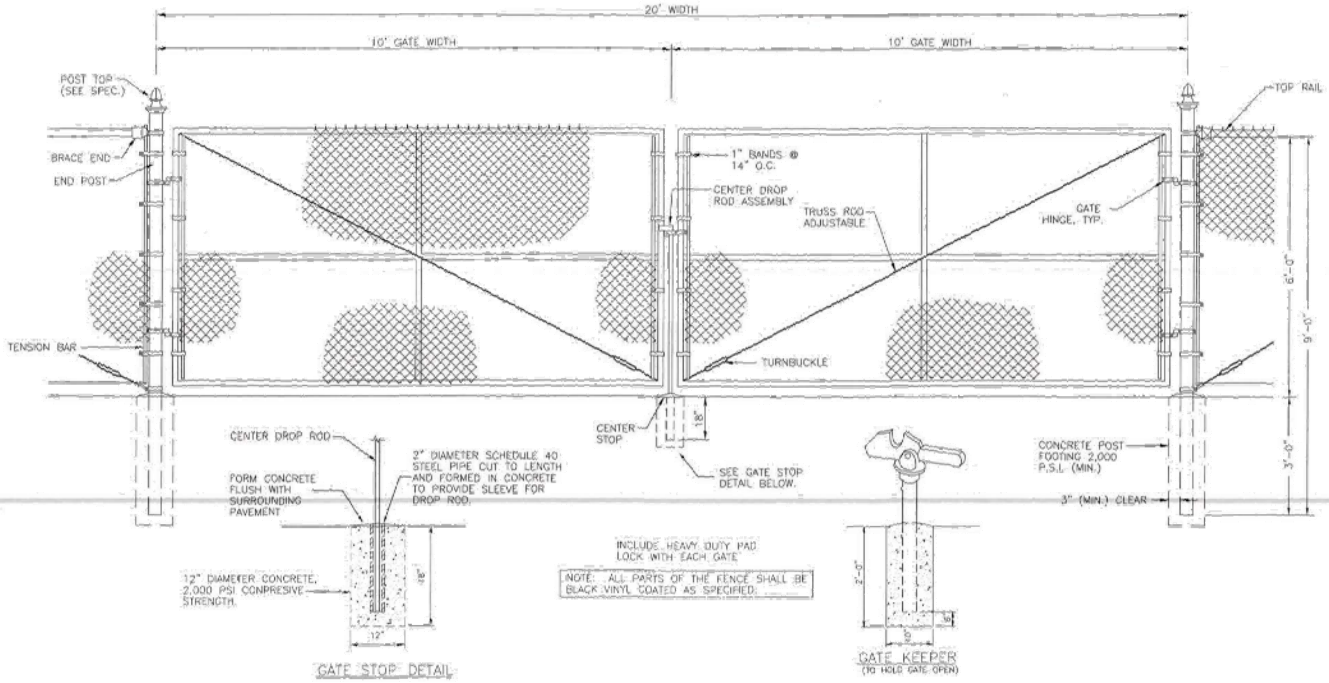

A L-24 UTILITY EASEMENT ACCESS GATE DETAIL
NOT TO SCALE

REFERENCE ONLY

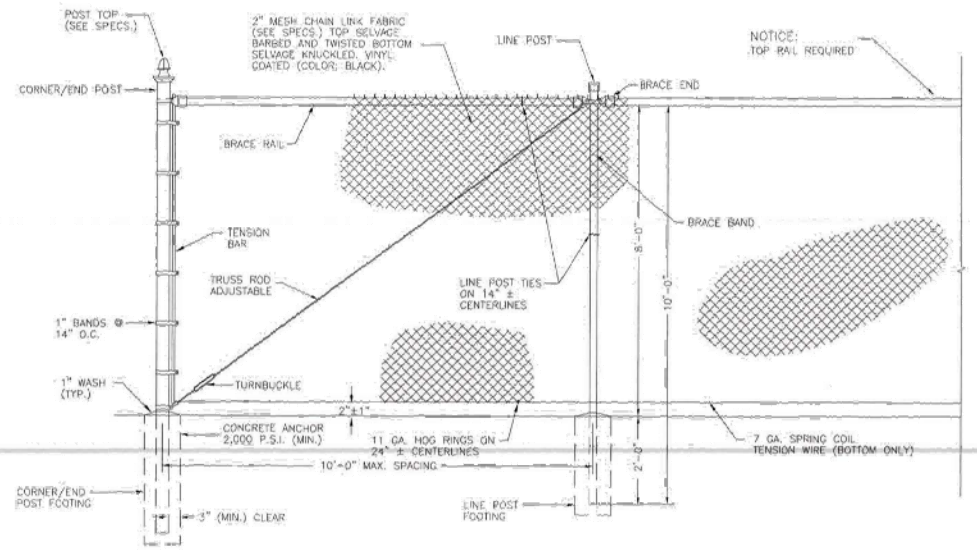

B L-24 TYPICAL 8' FENCE DETAIL
NOT TO SCALE

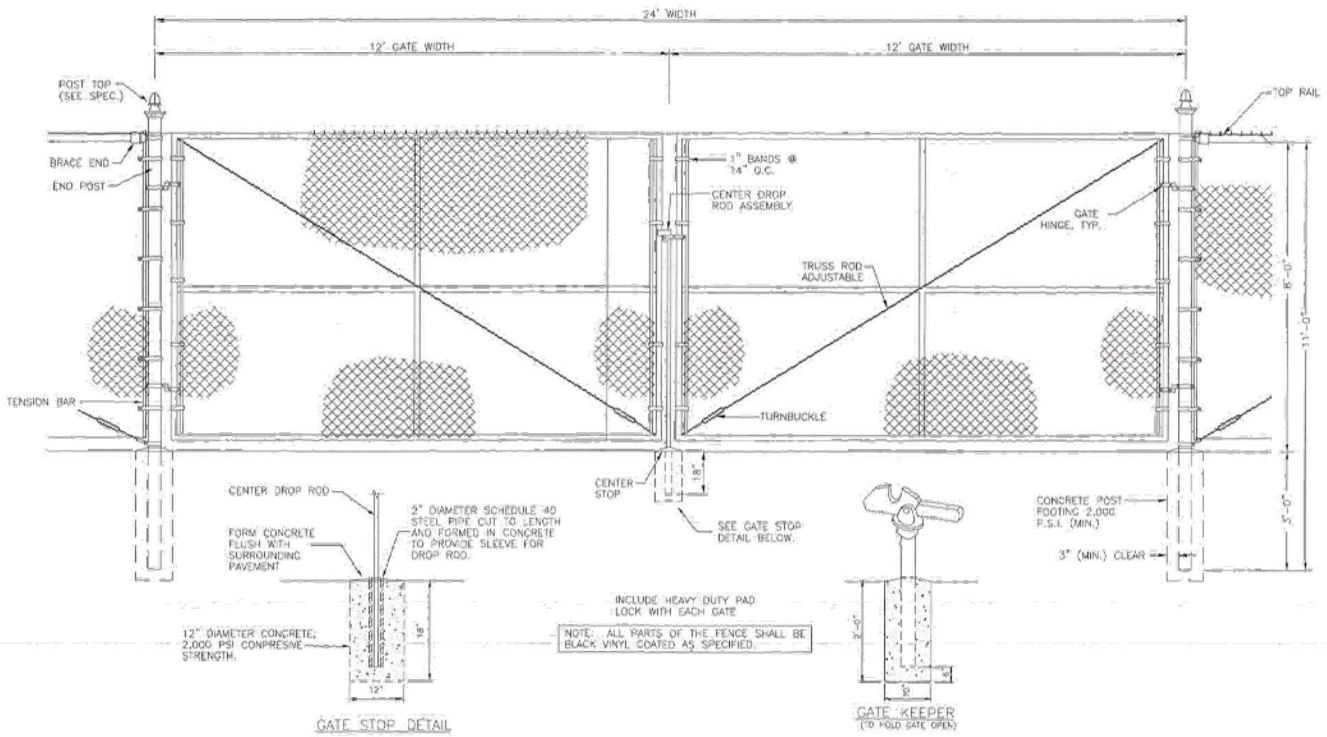

C L-24 MAINTENANCE AREA GATE DETAIL
NOT TO SCALE

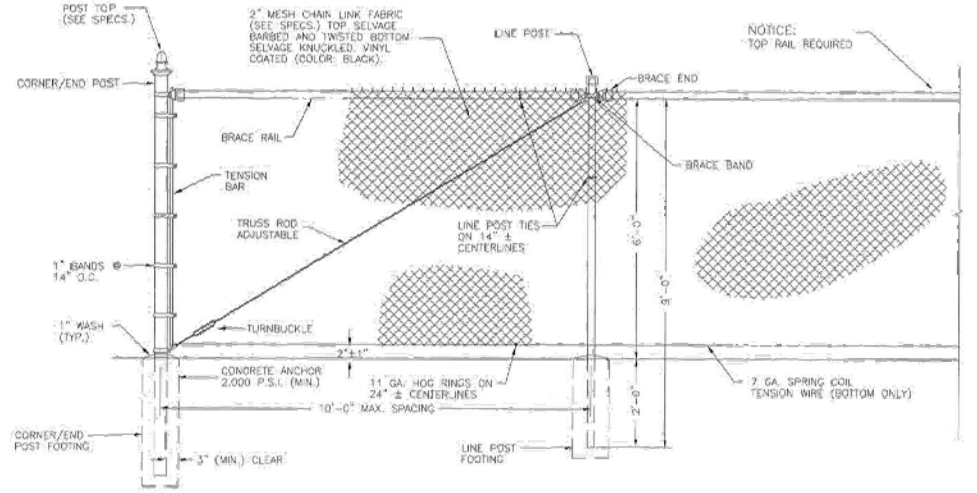

E L-24 TYPICAL 6' FENCE DETAIL
NOT TO SCALE

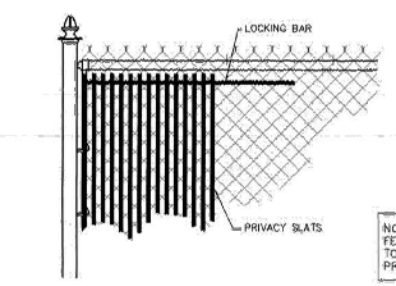

NOTE: ALL CHAIN LINK FENCE SECTIONS AND GATES TO RECEIVE VERTICAL PRIVACY SLATS, TYP.

D L-24 VERTICAL PRIVACY SLATS W/ LOCKING BAR
NOT TO SCALE

Revisions / Date	ENGINEER: / SURVEYOR:	N ATIONAL C EMETERY A DMINISTRATION	Drawing Title: FENCE AND GATE DETAILS	Project Title: CEMETERY IMPROVEMENTS
			Approved: Director, Technical Support Service	Building Number / Checked: SD / Drawn: JLM
			Approved: Chief, Architectual & Engineering Division	Location: FORT SMITH, ARKANSAS

Date: 09-15-2016
Project No.: 847CM3016B
DRAWING NO.: L-24
IFB: 4 of 4