MATERIALS LEGEND:

- COMPACTED OR UNDISTURBED SOIL
- STONE
- CONCRETE
- CONCRETE MASONRY
- BRICK
- LEAD LINED STUD PARTITION
- STUD PARTITION (WOOD OR METAL)
- WOOD BLOCKING OR END SECTION
- WOOD (FINISH)
- PLYWOOD
- GLASS
- INSULATION (RIGID)
- INSULATION (BATT) OR SEMI-RIGID
- GYPSUM WALL BOARD
- CERAMIC TILE
- CARPET
- STEEL (LARGE SCALE)
- CMU BLOCK ELEVATION STRETCHER BOND
- STANDARD BRICK ELEVATION ENGLISH BOND
- STANDARD BRICK ELEVATION STRETCHER BOND
- STEEL / ALUMINUM GRATING
- DIAMOND PATTERN STEEL / ALUMINUM GRATING

SYMBOLS LEGEND:

- 01 — DOOR SYMBOL
- (ROOM NAME) 101 — ROOM SYMBOL
- 1/1 — ELEVATION
- 1/1 — SECTION
- 1/1 — DETAIL
- 6 — LOUVER TYPE OR KEY NOTE
- B — WINDOW TYPE
- 000 — EQUIPMENT / FURNITURE TYPE
- 667.45' — NEW ELEVATION MARK SYMBOL
- 667.45' — EXISTING ELEVATION MARK SYMBOL
- A / 1 — COLUMN LINE DESIGNATION
- 4'-0" / 5'-2" — DIMENSION TO FACE OF FINISH; DIMENSION TO COLUMN OR WALL CENTERLINE
- 1 — REVISION SYMBOL
- REVISION CLOUD

DESIGN CRITERIA:

Occupancy Classification:
Institutional (IBC - 2006) I-2

Construction :
Type II - 332 (NFPA 220) Sprinklered
Type II B - (IBC 2006) Sprinklered
Building Height: 8 stories, approximately 100'
Building Height from Fireman's Access Floor : approx. 100'
Building Floor Area: 780,000 gross square feet

Project Scope :
7th floor Modifications
7A: 1,500 s.f. Medical Media
2,200 s.f Sleep Laboratory
7B: 7,600 s.f. GRECC

8th floor Modifications
11,300 s.f. Rehab. and physical Medicine

Applicable Codes :
International Building Code, 2006 edition
ANSI Standard A-117.1, 1996 edition
AIA Guidelines for Health Care Facilities, 2006 Edition
NFPA 2006 edition
ADA Standards for Accessible Design

PROJECT DIRECTORY:

OWNER:

DEPARTMENT OF VETERANS AFFAIRS
700 SOUTH NINETEENTH STREET
BIRMINGHAM, ALABAMA 35233
(205) 933-4492

ARCHITECT:

BIRCHFIELD PENUEL AND ASSOCIATES
2805 CRESCENT AVENUE SUITE 200
BIRMINGHAM, ALABAMA 35209
(205) 870-1876 FAX: (205) 870-3058

ELECTRICAL ENGINEER:

SAJJADIEH ENGINEERING GROUP, INC.
1507 ALEX DRIVE SUITE 101
IRONDALE, ALABAMA 35210
(205) 833-7033 FAX: (205) 314-0180

MECHANICAL ENGINEER:

WHITAKER & RAWSON, INC.
3332 OLD MONTGOMERY HIGHWAY
BIRMINGHAM, ALABAMA 35209
(205) 870-0801 FAX: (205) 870-0891

APPROVAL SIGNATURES:

ASSOCIATE DIRECTOR

CHIEF OF ENGINEERING

ENGINEERING PROJECT SUPERVISOR

OPERATIONAL MANAGER OF PLUMBING

OPERATIONAL MANAGER OF HVAC

OPERATIONAL MANAGER OF ELECTRICAL

OPERATIONAL MANAGER OF BIOMEDICAL

CHIEF OF INFORMATION SYSTEMS

CHIEF OF SAFETY OCCUPATION

CHIEF OF ENVIRONMENTAL MANAGEMENT

CHIEF OF ENERGY MANAGEMENT

CHIEF OF POLICE / SECURITY

AREA MANAGERS

REHAB AND PHYSICAL MEDICINE

GRECC

MEDICAL MEDIA

NEUROLOGY

ABBREVIATIONS:

AB	ANCHOR BOLT
AFF	ABOVE FINISH FLOOR
A/C	AIR CONDITIONING
AC	ALTERNATING CURRENT
ACOUS	ACOUSTICAL TILE
AGG	AGGREGATE
ALT	ALTERNATE
ALUM	ALUMINUM
AMP	AMPERE
APA	AMERICAN PLYWOOD ASSOCIATION
APPROX	APPROXIMATELY
ARCH	ARCHITECT
ARCH	ARCHITECTURAL
AUTO	AUTOMATIC
AVG	AVERAGE
AWC	ACOUSTICAL WALL COVERING
AWG	AMERICAN WIRE GAUGE
B.M.	BENCH MARK
BD	BOARD
BLDG	BUILDING
BLK	BLOCK
BLKG	BLOCKING
BM	BEAM
BOT	BOTTOM
BRG	BEARING
BSMT	BASEMENT
BTU	BRITISH THERMAL UNITS
BUR	BUILT UP ROOFING
CL	CENTERLINE
CI	CAST IRON
CO	CLEAN OUT
CPT	CARPET
CW	COLD WATER
CY	CUBIC YARDS
CAB	CABINET
CLR	CLEAR
CLG	CEILING
CLG HT	CEILING HEIGHT
CMU	CONCRETE MASONRY UNIT
CLL	CONTRACT LIMIT LINE
COL	COLUMN
COMB	COMBINATION
COMP	COMPOSITION
CONC	CONCRETE
CONN	CONNECTION
CONST	CONSTRUCTION
CONT	CONTINUOUS
CONTR	CONTRACTOR
CSK	COUNTERSUNK
CU	CUBIC
°	DEGREES
DL	DEAD LOAD
DS	DOWN SPOUT
DBL	DOUBLE
DC	DIRECT CURRENT
DEPT	DEPARTMENT
DET	DETAIL
DF	DRINKING FOUNTAIN
DIA	DIAMETER
DIAG	DIAGONAL
DIM	DIMENSION
DN	DOWN
DO	DITTO
DWG	DRAWING
DISP	DISPENSER
EQ	EQUAL
EF	EACH FACE
EW	EACH WAY
EWC	ELECTRIC WATER COOLER
EA	EACH
ENG	ENGINEER
ELEV	ELEVATION
ELECT	ELECTRICAL
EMER	EMERGENCY
EN	ENAMEL
EQUIP	EQUIPMENT
EST	ESTIMATE
EXC	EXCAVATE
EXH	EXHAUST
EXIST	EXISTING
EXP	EXPANSION
EXT	EXTERIOR
FT	FEET
FD	FLOOR DRAIN
FR	FIRE RATED
FS	FULL SCALE
FS	FLOOR SINK
FDN	FOUNDATION
FND	FOUNDATION
FL	FLOW LINE
FLG	FLANGE
FLR	FLOOR
FLUOR	FLUORESCENT
FTG	FOOTING
G	GAS
GA	GAUGE
GALV.	GALVANIZED
GC	GLASS CLAIR
GC	GENERAL CONTRACTOR
GL	GLASS
GPM	GALLONS PER MINUTE
GYP	GYPSUM
GYP BD	GYPSUM BOARD
GR	GUARD RAIL
HC	HOLLOW CORE
HM	HOLLOW METAL
HW	HOT WATER
HB	HOSE BIBB
HD	HEAD
HEX	HEXAGON
HORIZ	HORIZONTAL
HP	HORSE POWER
HT	HEIGHT
HTG	HEATING
HVAC	HEATING VENTILATING AND AIR CONDITIONING
HWY	HIGHWAY
IN	INCHES
ID	INSIDE DIAMETER
INCL	INCLUDING
INSUL	INSULATION
INT	INTERIOR
INV	INVERT
IPS	IRON PIPE SIZE
JAN	JANITOR
JCT	JUNCTION
JR	JUNIOR
JT	JOINT
K	KIP
KD	KNOCKED DOWN
KO	KNOCK OUT
KPL	KICK PLATE
KW	KILOWATT
KWH	KILOWATT HOUR
LL	LIVE LOAD
LW	LONG WAY
LAB	LABORATORY
LAM	LAMINATE
LAV	LAVATORY
LB	POUND
LG	LONG
LH	LEFT HAND
LIN	LINEAR
LLH	LONG LEG HORIZONTAL
LLV	LONG LEG VERTICAL
LP	LIGHTING PANEL
LP	LOW PRESSURE
LW	LIGHT WEIGHT

–	MINUS OR NEGATIVE
M	1000
MFD	METAL FLOOR DECKING
MI	MALLEABLE IRON
MO	MASONRY OPENING
MRD	METAL ROOF DECKING
MAN	MANUAL
MAX	MAXIMUM
MECH	MECHANICAL
MED	MEDIUM
MEZZ	MEZZANINE
MFR	MANUFACTURER OR MANUFACTURED
MG	MOTOR GENERATOR
MH	MANHOLE
MIN	MINIMUM
MISC	MISCELLANEOUS
MTD	MOUNTED
MULT	MULTIPLE
MULL	MULLION
N.I.C.	NOT IN CONTRACT
NTS	NOT TO SCALE
#	NUMBER
N	NORTH
NEC	NATIONAL ELECTRIC CODE
OA	OVER ALL
O.C.	ON CENTER
OD	OUTSIDE DIAMETER
OH	OVERHEAD
OPNG	OPENING
OPP	OPPOSITE
ORIG	ORIGINAL
±	PLUS OR MINUS
%	PERCENT
PL	PLATE
PA	PUBLIC ADDRESS
PCF	POUNDS PER CUBIC FOOT
PERF	PERFORATED
PERP	PERPENDICULAR
PLAS	PLASTIC
PLUMB	PLUMBING
PLYWD	PLYWOOD
PORC	PORCELAIN
PP	POWER PANEL
PR	PAIR
PREFAB	PREFABRICATED
PSF	POUNDS PER SQUARE FOOT
PSI	POUNDS PER SQUARE INCH
PT	PRESSURE TREATED
PTD	PAPER TOWEL DISPENSER
PTN	PARTITION
PVC	POLYVINYL CHLORIDE
QT	QUARRY TILE
QTR	QUARTER
R	RADIUS
ROW	RIGHT OF WAY
R/C	REINFORCED CONCRETE
RD	ROOF DRAIN
RL	RAIN LEADER
R/M	REINFORCED MASONRY
RA	RETURN AIR
RECEP	RECEPTACLE
REF	REFRIGERATOR
REG	REGISTER
REINF	REINFORCE OR REINFORCING
REQ'D	REQUIRED
RET	RETURN
REV	REVISION
RH	RIGHT HAND
RM	ROOM
RTS	RESILIENT TRANSITIONAL STRIP
RR	RAILROAD
SAN	SANITARY
SBC	STANDARD BUILDING CODE
SC	SOLID CORE
SECT	SECTION
SDR	SHEET
SH	SHELF
SHT	SHEET
SIM	SIMILAR
SPECS	SPECIFICATIONS
SQ	SQUARE
SS	STAINLESS STEEL
ST	STREET
STD	STANDARD
STL	STEEL
STOR	STORAGE
STRUCT	STRUCTURAL
SUPT	SUPERINTENDENT
SW	SHORT WAY
SYM	SYMMETRICAL
SYS	SYSTEM
T	TEE
T&G	TONGUE AND GROOVE
TAN	TANGENT
TC	TERRA COTTA
TEL	TELEPHONE
TEMP	TEMPERATURE
THK	THICK
THRESH	THRESHOLD
THRU	THROUGH
TOM	TOP OF MASONRY
TOS	TOP OF STEEL
TOC	TOP OF CURB
TOW	TOP OF WALL
TV	TELEVISION
TYP	TYPICAL
UL	UNDERWRITERS LABORATORY
UR	URINAL
V	VOLT
VS	VENT STACK
VSTR	VENT STACK THROUGH ROOF
VAC	VACUUM
VCT	VINYL COMPOSITION TILE
VERT	VERTICAL
VOL	VOLUME
VP	VENT PIPE
VWC	VINYL WALL COVERING
W	WATT
W/	WITH
W/O	WITH OUT
WC	WATER CLOSET
WD	WOOD
WH	WALL HYDRANT
WHSE	WAREHOUSE
WI	WROUGHT IRON
WP	WATERPROOF
WR	WATER RESISTANT
WT	WEIGHT
WWF	WELDED WIRE FABRIC
WWM	WELDED WIRE MESH
YD	YARD

PROJECT TITLE

RENOVATE SPACE FOR REHAB AND PHYSICAL MEDICINE

DEPARTMENT OF VETERANS AFFAIRS MEDICAL CENTER BIRMINGHAM, ALABAMA

ADDRESS: 700 SOUTH 19TH. STREET
BIRMINGHAM, ALABAMA 35233-1927

VA PROJECT NUMBER: 521-10-101
ARCHITECT'S PROJECT NUMBER: 107-09

INDEX OF DRAWINGS

ARCHITECTURAL

A0.1 TITLE SHEET - NOTES, SYMBOLS & ABBREVIATIONS
A1.1 GROUND FLOOR CONTRACTOR'S ACCESS PLAN
A1.2 7th FLOOR LIFE SAFETY PLAN
A1.3 8th FLOOR LIFE SAFETY PLAN
A1.4 7th FLOOR INFECTION CONTROL PLAN
A1.5 8th FLOOR INFECTION CONTROL PLAN
A2.1 7th FLOOR DEMOLITION PLAN
A2.2 8th FLOOR DEMOLITION PLAN
A2.3 7th FLOOR NEW WORK PLAN
A2.4 8th FLOOR NEW WORK PLAN
A2.5 ENLARGED PLANS
A2.6 6th FLOOR COORDINATION PLAN - NOT USED
A2.7 7th FLOOR COORDINATION PLAN
A3.1 7th FLOOR REFLECTED CEILING PLAN - DEMOLITION
A3.2 8th FLOOR REFLECTED CEILING PLAN - DEMOLITION
A3.3 7th FLOOR REFLECTED CEILING PLAN - NEW WORK
A3.4 8th FLOOR REFLECTED CEILING PLAN - NEW WORK
A5.1 INTERIOR ELEVATIONS
A5.2 DETAILS
A6.1 WALL SECTIONS / DETAILS
A8.1 7th AND 8th FLOOR DOOR SCHEDULE AND DETAILS
A9.1 th FLOOR FINISH PLAN
A9.2 8th FLOOR FINISH PLAN
A9.3 INTERIOR DETAILS

MECHANICAL

M0.1 HVAC SCHEDULES, LEGENDS & DETAILS
M1.1A 7th FLOOR BLOCK "A" ENLARGED PLANS HVAC DEMOLITION
M1.1B 7th FLOOR BLOCK "B" ENLARGED PLANS HVAC DEMOLITION
M1.2A 7th FLOOR BLOCK "A" ENLARGED PLANS HVAC NEW WORK
M1.2B th FLOOR BLOCK "B" ENLARGED PLANS HVAC NEW WORK
M1.3A 7th FLOOR BLOCK "A" ENLARGED PLANS HVAC PIPING NEW WORK
M1.3B 7th FLOOR BLOCK "B" ENLARGED PLANS HVAC PIPING NEW WORK
M2.1A 8th FLOOR BLOCK "A" ENLARGED PLANS HVAC DEMOLITION
M2.2A 8th FLOOR BLOCK "A" ENLARGED PLANS HVAC NEW WORK

PLUMBING

P1.0 PLUMBING PIPING 7th FLOOR PLAN
P1.1 7th FLOORDEMO PARTIAL "A" AND SECTION "B"
P1.2 7th FLOOR NEW WORK PARTIAL "B"
P1.3 7th FLOOR NEW WORK SECTION "A"
P1.4 7TH FLOOR MED GAS SECTION "A"
P1.5 6TH FLOOR ABOVE CEILING WORK
P2.0 PLUMBING PIPING 8th FLOOR PLAN
P2.1 8th FLOOR DEMO AND NEW WORK

FIRE PROTECTION

FP1.0 OVERALL 7TH FLOOR FIRE PROTECTION
FP1.1 7TH FLOOR SECTION "A" FIRE PROTECTION
FP1.2 7TH FLOOR SECTION "B" FIRE PROTECTION
FP1.3 7TH FLOOR SECTION "C" FIRE PROTECTION
FP2.0 OVERALL 8TH FLOOR FIRE PROTECTION
FP2.1 8TH FLOOR SECTION "A" FIRE PROTECTION
FP2.2 8TH FLOOR SECTION "B" FIRE PROTECTION
FP2.3 8TH FLOOR SECTION "C" FIRE PROTECTION

ELECTRICAL

E1.0 GENERAL NOTES, SYMBOLS, SCHEDULES AND LEGENDS
E1.1 ELECTRICAL DETAILS
E1.2 ELECTRICAL DETAILS
E2.0 7th FLOOR DEMOLITION PLAN ELECTRICAL
E2.1 8th FLOOR DEMOLITION PLAN ELECTRICAL
E3.0 7th FLOOR LIGHTING
E3.1 8th FLOOR LIGHTING
E4.0 7th FLOOR POWER AND AUXILIARY
E4.1 8th FLOOR POWER AND AUXILIARY

MAP - VAMC, BIRMINGHAM

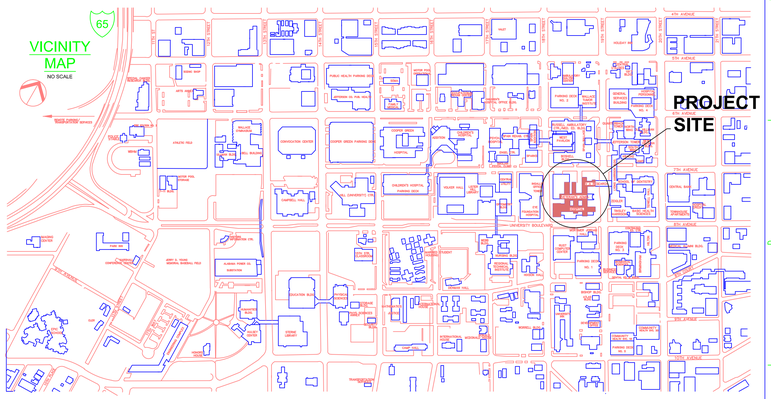

VICINITY PLAN - VAMC, BIRMINGHAM

NO SCALE

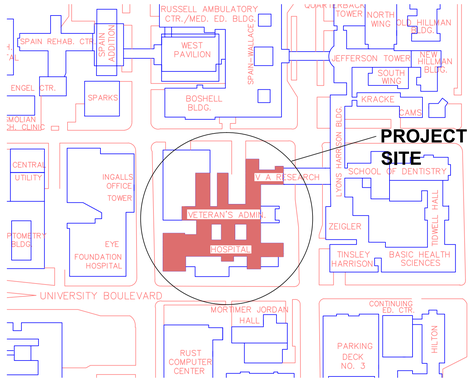

FINAL SUBMITTAL

Revisions	Date

BIRCHFIELD PENUEL & ASSOCIATES, ARCHITECTS
2805 CRESCENT AVENUE • SUITE 200 • BIRMINGHAM, ALABAMA 35209

STATE OF ALABAMA — REGISTERED ARCHITECT — CHARLES E. PENUEL NO. 2395 — WILLIAM C. BIRCHFIELD NO. 2341 — BIRMINGHAM, ALABAMA

Department of Veterans Affairs
MEDICAL CENTER
BIRMINGHAM, ALABAMA

Drawing Title	TITLE SHEET NOTES, SYMBOLS & ABBREVIATIONS
Project Title	RENOVATE SPACE FOR REHAB AND PHYSICAL MEDICINE
Date:	08-02-11
VA Project No.	521-10-101
CAD File No.	10709A0.1.dwg
Building Numbers	
Checked	
Drawn	
Location	VA MEDICAL CENTER BIRMINGHAM, ALABAMA
DRAWING NO.	A0.1
Dwg. of	

Veterans Administration