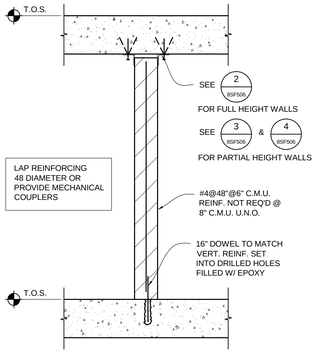

1 SECTION

3/4" = 1'-0"

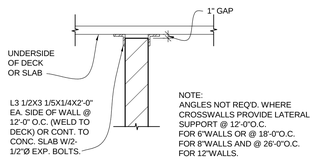

2 SECTION

TYP. WALL TOP BRACING PARALLEL TO JOISTS OR BEAMS

3/4" = 1'-0"

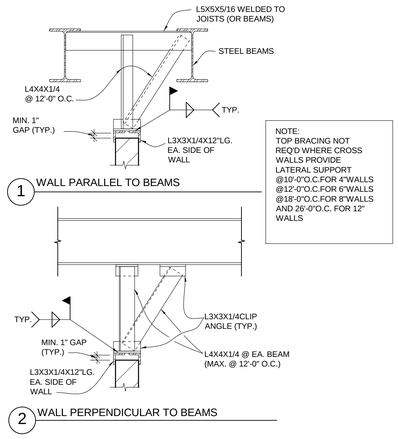

3 SECTION

TYP. C.M.U. WALL TOP BRACING AT PARTIAL HEIGHT WALLS

3/4" = 1'-0"

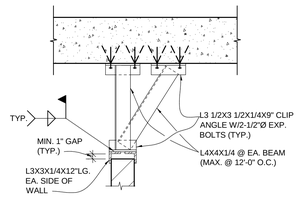

4 SECTION

3/4" = 1'-0"

1	ADDENDUM #1	09/21/12
REVISIONS:		DATE

CONSULTANTS:

DESMAN ASSOCIATES / PARKING
CODE CONSULTANTS, INC. / CODE CONSULTANT
THE SEXTANT GROUP / AV & ACOUSTICAL
HAMMER DESIGN ASSOCIATES / FOOD SERVICE
PYBURN & ODOM / ABATEMENT
TATA & HOWARD / TANK CONSULTANT
I.S.C. GROUP, INC. / IRRIGATION
DAN EUSER WATER ARCHITECTURE, INC. / WATER FEATURE

STATE OF LOUISIANA — THOMAS M. DOYLE LICENSE # 29001 PROFESSIONAL ENGINEER IN STRUCTURAL CIVIL ENGINEERING

ARCHITECT/ENGINEERS:

studio NOVA
SCHRENK & PETERSON CONSULTING ENGINEERS / CIVIL
KORDA/NEMETH ENGINEERING / STRUCTURAL
BR+A CONSULTING ENGINEERS / MECH, ELECT, PLUMBING, LOW VOLTAGE
ARCHITECTURAL ENGINEERING / PLUMBING
SCALES ASSOCIATES / FIRE PROTECTION
COMMUNICATIONS DESIGN GROUP / LOW VOLTAGE

DRAWING TITLE: STRUCTURAL DETAILS

APPROVED: PROJECT DIRECTOR: Todd Tanders

PROJECT TITLE: SLVHCS REPLACEMENT MEDICAL CENTER PROJECT

LOCATION: NEW ORLEANS, LOUISIANA

DATE: 09/19/12 | CHECKED: TMD | DRAWN: RDG

PROJECT NUMBER: 629-HS2-401 | BUILDING NUMBER: 8

DOCUMENT SET PACKAGE: WP_09B

DRAWING NUMBER: 8SF506

CONSTRUCTION DOCUMENTS 1
FULLY SPRINKLERED

OFFICE OF CONSTRUCTION AND FACILITIES MAINTENANCE

Department of Veterans Affairs