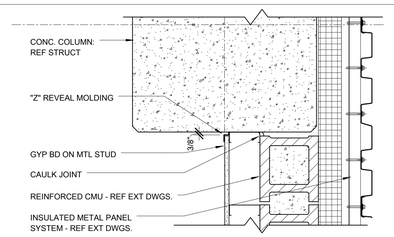

A4 FURRING AND CMU @ CONC COLUMN
SCALE: 1 1/2" = 1'-0"
C1010-INTIEXT_COL_MP-02

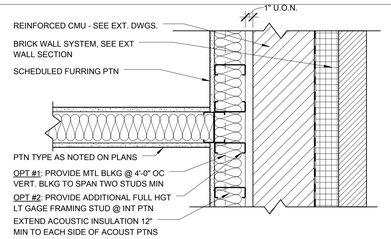

A3 INT PARTITION @ BRICK
SCALE: 1 1/2" = 1'-0"
C1010-INTIEXT_WALL_BRICK-03

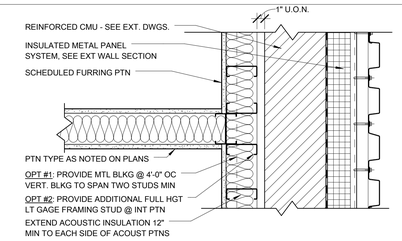

A2 INT PARTITION @ METAL PANEL
SCALE: 1 1/2" = 1'-0"
C1010-INTIEXT_WALL_MP-01

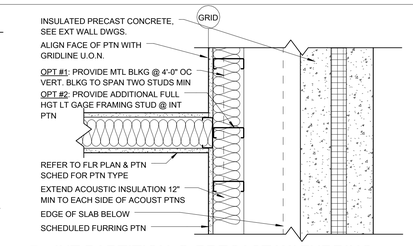

A1 INT PARTITION @ PRECAST W/ FURRING
SCALE: 1 1/2" = 1'-0"
C1010-INTIEXT_WALL_PC-03

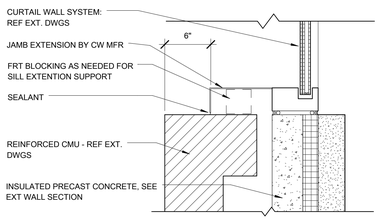

B5 WINDOW JAMB @ PRECAST & CMU
SCALE: 1 1/2" = 1'-0"
C1010-INTIEXT_WALL_PC-06A

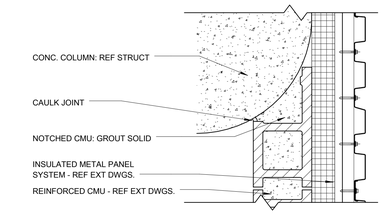

B4 CMU @ ROUND COLUMN
SCALE: 1 1/2" = 1'-0"
C1010-INTIEXT_COL_MP-02

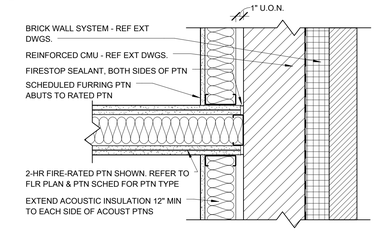

B3 RATED INT PTN @ BRICK
SCALE: 1 1/2" = 1'-0"
C1010-INTIEXT_WALL_BRICK-02

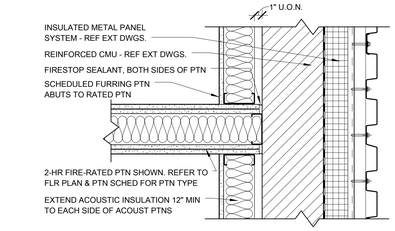

B2 RATED INT PARTITION @ METAL PANEL
SCALE: 1 1/2" = 1'-0"
C1010-INTIEXT_WALL_MP-08

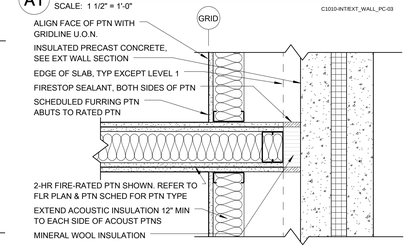

B1 RATED INT PTN @ PRECAST W/ FURRING
SCALE: 1 1/2" = 1'-0"
C1010-INTIEXT_WALL_PC-02

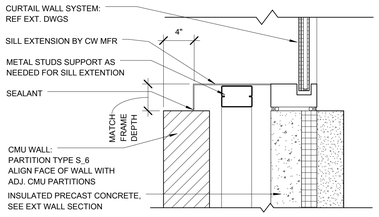

C5 WINDOW SILL @ PRECAST & CMU
SCALE: 1 1/2" = 1'-0"
C1010-INTIEXT_WALL_PC-06B

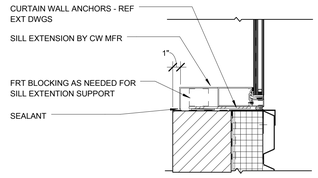

C4 JAMB/SILL/HEAD @ METAL PANEL & CMU
SCALE: 1 1/2" = 1'-0"
C1010-INTIEXT_WALL_MP-09

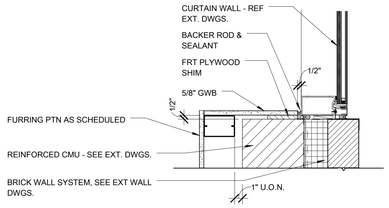

C3 WINDOW JAMB @ BRICK
SCALE: 1 1/2" = 1'-0"
C1010-INTIEXT_BRICK-04

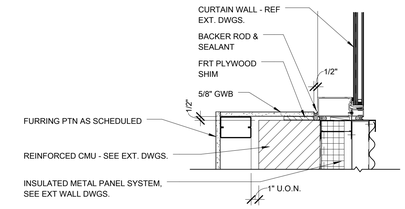

C2 WINDOW JAMB @ METAL PANEL
SCALE: 1 1/2" = 1'-0"

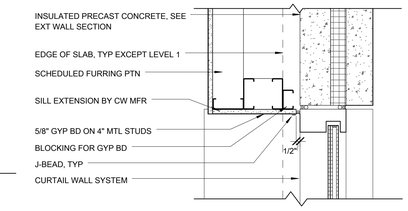

C1 WINDOW JAMB @ PRECAST/CIP CONC
SCALE: 1 1/2" = 1'-0"
C1010-INTIEXT_WALL_PC-04

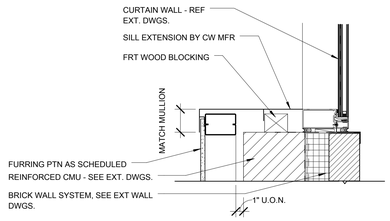

D3 WINDOW SILL @ BRICK
SCALE: 1 1/2" = 1'-0"
C1010-INTIEXT_WALL_BRICK-05

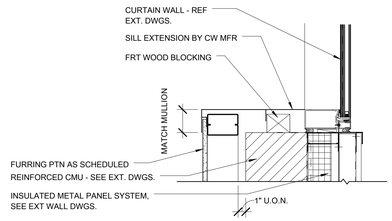

D2 WINDOW SILL @ METAL PANEL
SCALE: 1 1/2" = 1'-0"

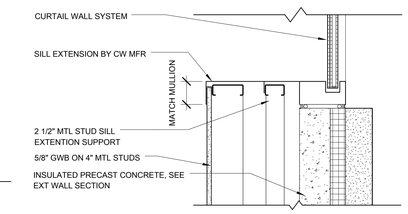

D1 WINDOW SILL @ PRECAST/CIP CONC
SCALE: 1 1/2" = 1'-0"
C1010-INTIEXT_WALL_PC-05

CONSTRUCTION DOCUMENTS 1
FULLY SPRINKLERED

REVISIONS:	DATE

CONSULTANTS:
DESMAN ASSOCIATES / PARKING
CODE CONSULTANTS, INC. / CODE CONSULTANT
THE SEXTANT GROUP / AV & ACOUSTICAL
HAMMER DESIGN ASSOCIATES / FOOD SERVICE
PYBURN & ODOM / ABATEMENT
TATA & HOWARD / TANK CONSULTANT
I.S.C. GROUP, INC. / IRRIGATION
DAN EUSER WATER ARCHITECTURE, INC. / WATER FEATURE

RALPH D. PARIS No. 6231 STATE OF LOUISIANA LICENSED ARCHITECT

ARCHITECT/ENGINEERS:
studioNOVA
SCHRENK & PETERSON CONSULTING ENGINEERS / CIVIL
KORDA/NEMETH ENGINEERING / STRUCTURAL
BR+A CONSULTING ENGINEERS / MECH, ELECT, PLUMBING, LOW VOLTAGE
ARCHITECTURAL ENGINEERING / PLUMBING
SCALES ASSOCIATES / FIRE PROTECTION

DRAWING TITLE: PARTITION DETAILS @ EXTERIOR
APPROVED: PROJECT DIRECTOR: Todd Sanders
PROJECT TITLE: SLVHCS REPLACEMENT MEDICAL CENTER PROJECT
LOCATION: NEW ORLEANS, LOUISIANA
DATE: July 16, 2012
CHECKED: DMK/JK
DRAWN: ML
PROJECT NUMBER: 100342.00
BUILDING NUMBER: 08
DOCUMENT SET PACKAGE: WP_09B
DRAWING NUMBER: 8AI504

OFFICE OF CONSTRUCTION AND FACILITIES MANAGEMENT
Department of Veterans Affairs

VA FORM 08-6231