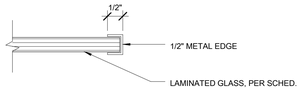

A6 SLIDING GLASS PANEL- EDGE
SCALE: 6" = 1'-0"

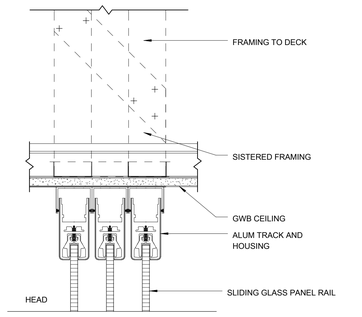

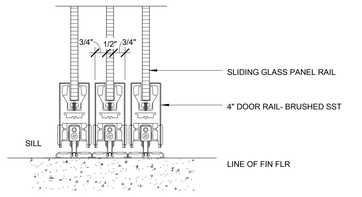

C6 SLIDING GLASS PANELS
SCALE: 3" = 1'-0"

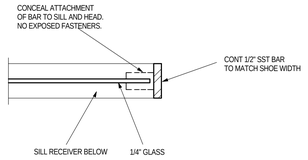

A5 GLASS SCREEN WALL - PLAN
SCALE: 3" = 1'-0"

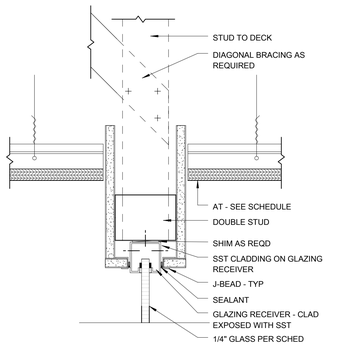

B5 GLASS SCREEN WALL - HEAD
SCALE: 3" = 1'-0"

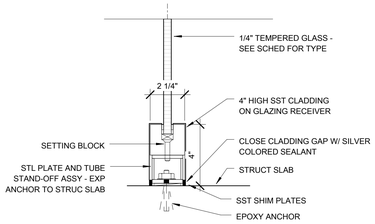

C5 GLASS SCREEN WALL - PLAN
SCALE: 3" = 1'-0"

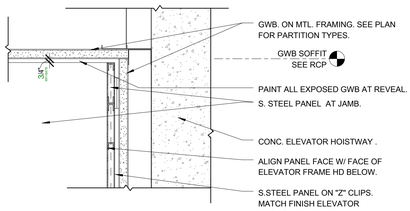

A4 ELEVATOR DR. FRAME HEAD AT CEILING
SCALE: 3" = 1'-0"

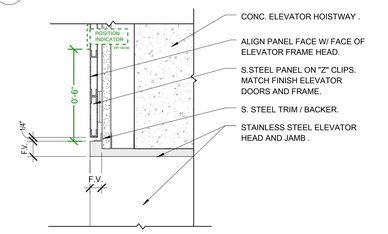

B4 ELEVATOR DR. FRAME HEAD AT TRANSOM
SCALE: 3" = 1'-0"

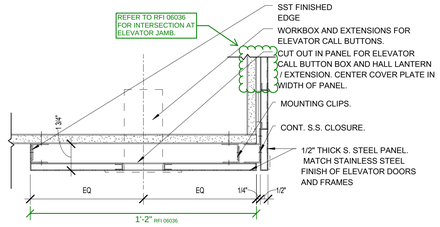

C4 ELEVATOR CALL PANEL JAMB DETAIL
SCALE: 3" = 1'-0"

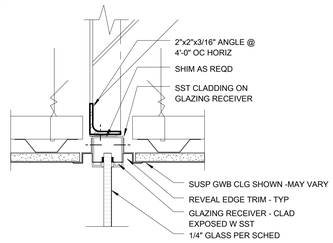

D4 GLASS SCREEN WALL - HEAD
SCALE: 3" = 1'-0"

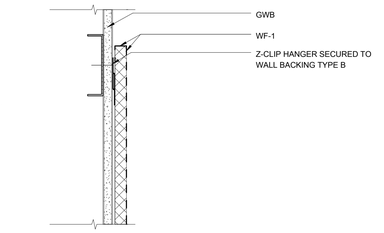

A3 MLWK_TACK_PANL_HEAD/JAMB
SCALE: 3" = 1'-0"
E2010-MLWK_TACK_PANL_HEAD/JAMB

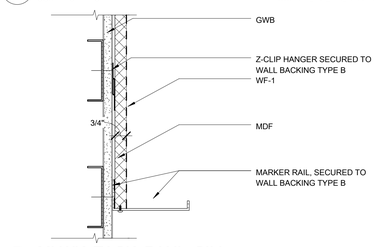

B3 MLWK_TACK_PANL_SILL
SCALE: 3" = 1'-0"
E2010-MLWK_TACK_PANL_SILL

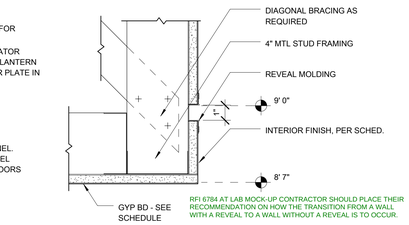

C3 WALL REVEAL
SCALE: 3" = 1'-0"
WALL REVEAL

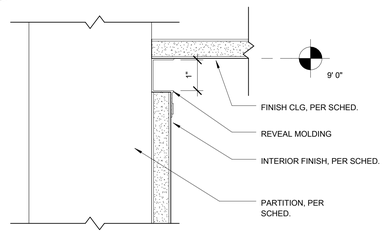

D3 WALL REVEAL 2
SCALE: 6" = 1'-0"
WALL REVEAL

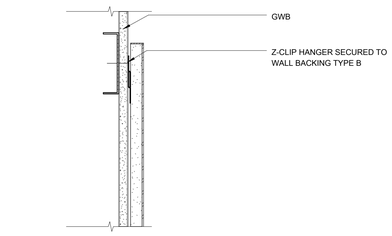

A2 MARKER BOARD - HEAD/JAMB DETAIL
SCALE: 3" = 1'-0"
E2010-MLWK_MRKR_BORD_HEAD/JAMB

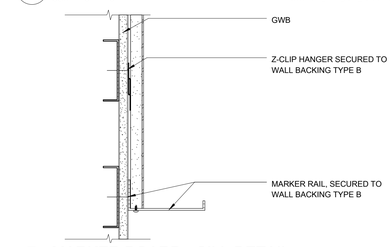

B2 MARKER BOARD - SILL DETAIL
SCALE: 3" = 1'-0"
E2010-MLWK_MRKR_BORD_SILL

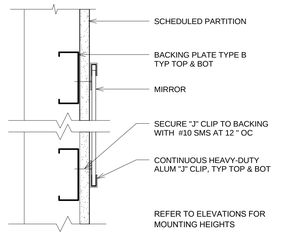

C2 MIRROR INSTALLATION DETAIL
SCALE: 3" = 1'-0"
C1030-MIRROR INSTALLATION DETAIL

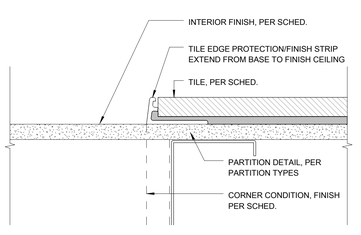

D2 CERAMIC TILE EDGE TRIM
SCALE: 12" = 1'-0"
CERAMIC TILE EDGE TRIM

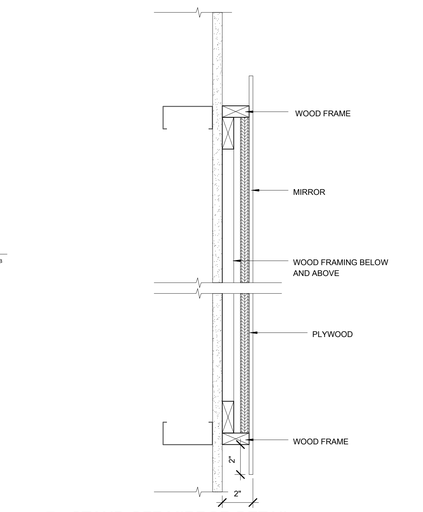

B1 STAND OFF MIRROR DETAIL
SCALE: 3" = 1'-0"
C1030-STAND OFF MIRROR DETAIL

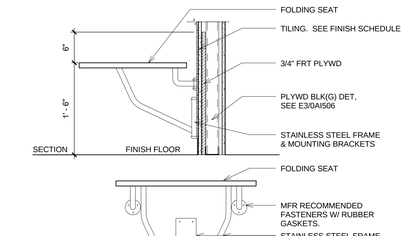

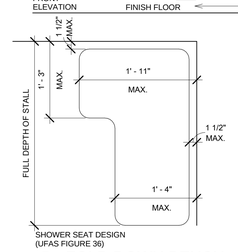

D1 FOLD DOWN BENCH
SCALE: 1" = 1'-0"
C1030-FOLD DOWN BENCH

ONE INCH = FORTY FEET (1" = 40')
THREE INCHES = ONE FOOT
ONE AND ONE HALF INCHES = ONE FOOT
THREE QUARTERS INCH = ONE FOOT
ONE HALF INCH = ONE FOOT
ONE QUARTER INCH = ONE FOOT
ONE EIGHT INCH = ONE FOOT
ONE SIXTEENTH INCH = ONE FOOT

CONSTRUCTION DOCUMENTS 1
FULLY SPRINKLERED

REVISIONS:	DATE

CONSULTANTS:
DESMAN ASSOCIATES / PARKING
CODE CONSULTANTS, INC. / CODE CONSULTANT
THE SEXTANT GROUP / AV & ACOUSTICAL
HAMMER DESIGN ASSOCIATES / FOOD SERVICE
PYBURN & ODOM / ABATEMENT
TATA & HOWARD / TANK CONSULTANT
I.S.C. GROUP, INC. / IRRIGATION
DAN EUSER WATER ARCHITECTURE, INC. / WATER FEATURE

RALPH D. PARRIS No.6531 STATE OF LOUISIANA LICENSED ARCHITECT

ARCHITECT/ENGINEERS:
studioNOVA
SCHRENK & PETERSON CONSULTING ENGINEERS / CIVIL
KORDA/NEMETH ENGINEERING / STRUCTURAL
BR+A CONSULTING ENGINEERS / MECH, ELECT, PLUMBING, LOW VOLTAGE
ARCHITECTURAL ENGINEERING / PLUMBING
SCALES ASSOCIATES / FIRE PROTECTION

DRAWING TITLE: MISCELLANEOUS DETAILS
PROJECT TITLE: SLVHCS REPLACEMENT MEDICAL CENTER PROJECT
PROJECT NUMBER: 100342.00
BUILDING NUMBER: 08
DOCUMENT SET PACKAGE: WP_09B
APPROVED: PROJECT DIRECTOR: Todd Sanders
LOCATION: NEW ORLEANS, LOUISIANA
DATE: July 16, 2012
CHECKED: DMK/JK
DRAWN: ML
DRAWING NUMBER: 8AI535

OFFICE OF CONSTRUCTION AND FACILITIES MANAGEMENT
Department of Veterans Affairs

VA FORM 08-6231