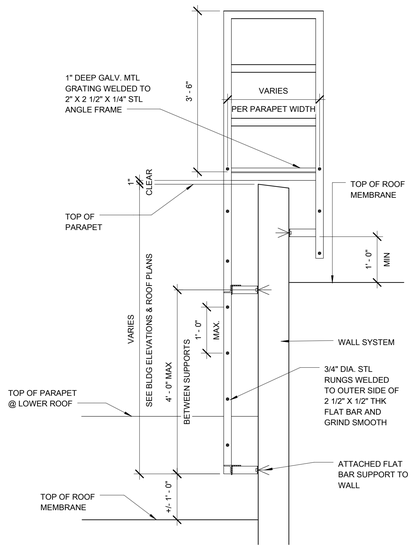

B6 EXTERIOR LADDER - VERTICAL SECTION
SCALE: 3/4" = 1'-0" C2010_EXTERIOR_LADDER_VERTICAL_SECTION

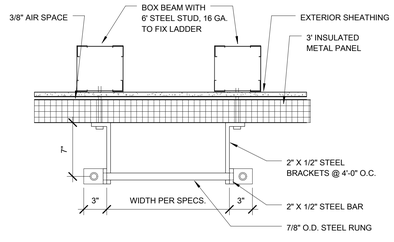

C6 EXTERIOR LADDER - PLAN DETAIL
SCALE: 1 1/2" = 1'-0" C2010_EXTERIOR LADDER PLAN DETAIL

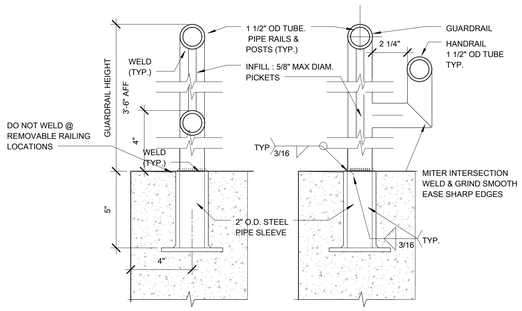

E6 HANDRAIL - GUARDRAIL DETAIL - CONCRETE
SCALE: 3" = 1'-0" C2014_HANDRAIL_GUARDRAIL DETAIL CONCRETE

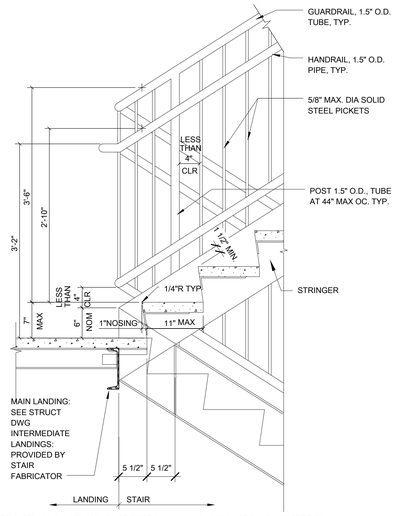

B4 STAIR LANDING DETAIL - ALIGNED RISERS
SCALE: 1" = 1'-0" C2010_STAIR_LANDING_ALIGNED

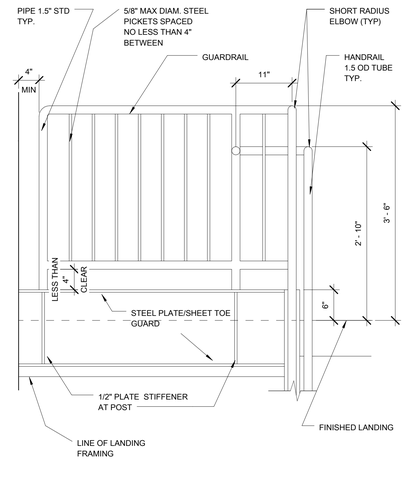

B3 GUARDRAIL DETAIL @ TOP LANDING
SCALE: 1" = 1'-0" C2010-013_GUARDRAIL_AT_TOP_LANDING

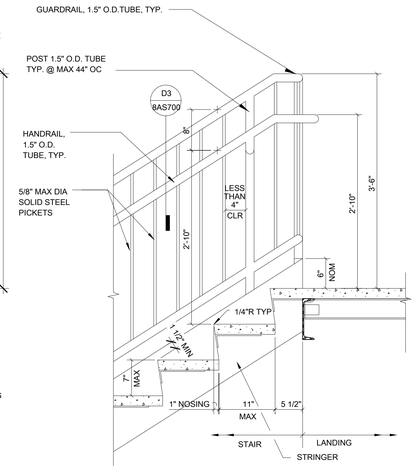

B2 TOP LANDING WITH GUARDRAIL
SCALE: 1" = 1'-0" C2010-TOP LANDING

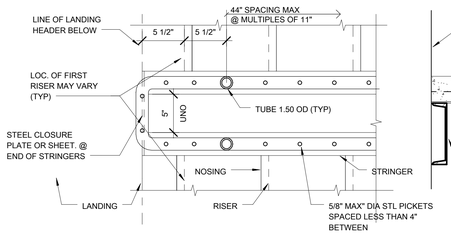

C3 RAILING PLAN AT LANDING
SCALE: 1 1/2" = 1'-0" C2014_RAILING PLAN @ LANDING

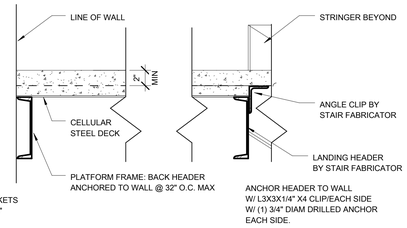

C2 INTERMEDIATE LANDING FRAMING
SCALE: 1 1/2" = 1'-0" C2010_009_INTERMEDIATE_LANDING_FRAMING

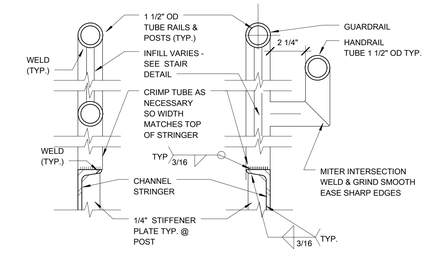

D3 HANDRAIL - GUARDRAIL DETAIL
SCALE: 3" = 1'-0" C2014_HANDRAIL_GUARDRAIL DETAIL

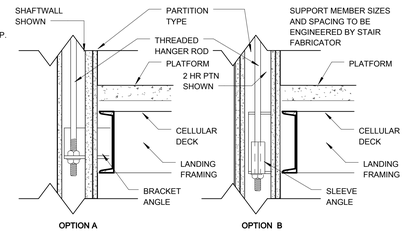

D2 LANDING PLATFORM DETAIL FRAMING
SCALE: 1 1/2" = 1'-0" C2010_023_LANDING_PLATFORM_DETAIL_FRAMING

D4 LADDER @ UTILITY PIT
SCALE: 3/4" = 1'-0"

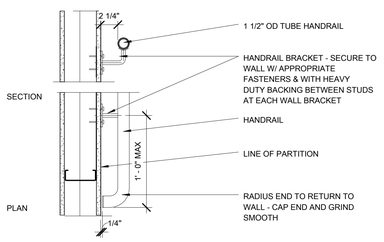

E4 WALL HANDRAIL DETAIL
SCALE: 1 1/2" = 1'-0" C2014-WALLHNDRL@ GYP. BD PARTITION

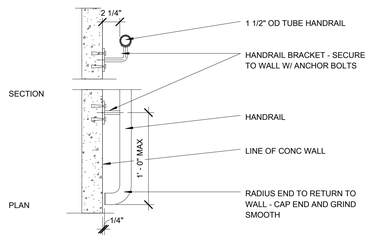

E3 WALL HANDRAIL DETAIL - CONCRETE WALL
SCALE: 1 1/2" = 1'-0" C2014-WALLHNDRL-002

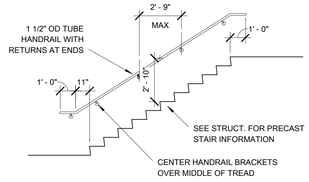

E2 WALL HANDRAIL @ STAIRS
SCALE: 1/4" = 1'-0" C2014-WALLHNDRL-001

GENERAL FLOOR PLAN NOTES

1. UNLESS OTHERWISE NOTED STAIRS ARE TYPE "B"
2. REFER TO SHEET 0AI002 FOR PARTITION SCHEDULE AND GENERAL PARTITION TYPE NOTES.
3. REFER TO LIFESAFETY DRAWINGS (LS SERIES) FOR LOCATION OF RATED WALL CONSTRUCTION, SMOKE PARTITIONS, SUITE DESIGNATIONS AND EXIT DISCHARGE INFORMATION. PARTITION RATINGS ON LS DRAWINGS TAKE PRECEDENCE OVER WALL TYPES INDICATED IN AI SERIES PLANS.
4. PARTITION TYPES AS NOTED BY THE SYMBOL CONTINUE BETWEEN ROOM/SPACE CORNERS OR ANY INTERSECTING PARTITION.
5. DIFFERING PARTITION TYPES SHALL ALIGN SO THAT WALL PLANES CONTINUE UNBROKEN WITHIN/ACROSS ROOMS AND/OR SPACES.
6. UNLESS OTHERWISE NOTED, DIMENSIONS ARE TO FINISH FACE.
7. REFER TO AI600 SERIES DRAWINGS FOR DOOR & RELITE SCHEDULES.
8. DISTANCE FROM HINGE SIDE OF DOOR TO INTERSECTING STUD WALL SHALL BE 4" UNLESS NOTED OR DETAILED OTHERWISE (MEASURED FROM OUTSIDE OF FRAME).
9. CONTRACTOR SHALL VERIFY ALL DIMENSIONS NOTED AS "CLEAR" OR "MIN". DIMENSIONS NOTED AS "HOLD" ARE CRITICAL TO COORDINATE OTHER WORK (E.G. CEILING GRIDS, LIGHTING, FINISHES).
10. CONTRACTOR SHALL VERIFY ALL DIMENSIONS PRIOR TO INITIATING CONSTRUCTION AND REPORT DISCREPENCIES TO ARCHITECT PRIOR TO COMMENCING WORK.
11. CONTRACTOR SHALL PROVIDE ALL BLOCKING REQUIRED TO ANCHOR ALL WALL AND CLG MOUNTED ITEMS, INCLUDING BUT NOT LIMITED TO TOILET ROOM ACCESSORIES, MILLWORK, CASEWORK, HANDRAILS, DOOR STOPS ETC...

7XX STAIRS SHEET NOTES

STAIR SHEET NOTE SERIES BEGINS WITH NOTE 700
NOT ALL SHEET NOTES APPEAR ON EVERY SHEET

700. WALL HANDRAIL - REF DTL E2 & E4/0AS700
701. 42" GUARDRAIL STAIR TYPE "A" - REF D1& E2/0AS701
702. GUARDRAIL/HANDRAIL STAIR TYPE "A" -REF DTL D1 & E2/0AS701
703. TOP LANDING GUARDRAIL STAIR TYPE "A" B1 & B2/0AS701
704. GUARDRAIL/HANDRAIL STAIR TYPE "A" -REF. DTL B1, B3 & E1/0AS701
705. 42" GUARDRAIL STAIR TYPE "B" - REF DTL B3 & D3/0AS700
706. GUARDRAIL/HANDRAIL STAIR TYPE "B" - REF DTL B4 & D3/0AS700
707. LANDING ABOVE
708. LAST TREAD TO MATCH FINISH ROOF ELEVATION @ ROOF HATCH
709. INTUMESCENT FIREPROOFING
710. SPRAY-ON FIREPROOFING TO BE PAINTED.
711. PENDANT LIGHT FIXTURE SEE ELECTRICAL DRAWINGS (EL SERIES) FOR TYPE. BOTTOM OF LIGHT FIXTURE TO BE @ 8'-0" ABOVE FINISHED LANDING OR TREAD DIRECTLY BELOW..
712. SURFACE MOUNTED LIGHT FIXTURE. SEE ELECTRICAL DRAWINGS (EL SERIES) FOR TYPE.
713. 2'-10" GUARDRAIL AND GATE. TYPE TO MATCH STAIR TYPE REF. DTL D4/0AS700.
714. 2'10" GUARDRAIL TYPE TO MATCH STAIR TYPE.
STAIR TYPE "A": SIM TO DTL B2/0AS701
STAIR TYPE"B" SIM. TO DTL B3/0AS700
715. PROPOSED LOCATION FOR LANDING FRAMING POINT OF ATTACHMENT

RFI 06217 "ZERO-SERIES" SHEETS AND DETAILS ARE TO BE USED AS DIRECTED IN THE SHEET NOTES

CONSTRUCTION DOCUMENTS 1
FULLY SPRINKLERED

REVISIONS:	DATE

CONSULTANTS:

DESMAN ASSOCIATES / PARKING
CODE CONSULTANTS, INC. / CODE CONSULTANT
THE SEXTANT GROUP / AV & ACOUSTICAL
HAMMER DESIGN ASSOCIATES / FOOD SERVICE
PYBURN & ODOM / ABATEMENT
TATA & HOWARD / TANK CONSULTANT
I.S.C. GROUP, INC. / IRRIGATION
DAN EUSER WATER ARCHITECTURE, INC. / WATER FEATURE

RALPH D. PARRIS No. 25955 STATE OF LOUISIANA LICENSED ARCHITECT

ARCHITECT/ENGINEERS:

studio NOVA
SCHRENK & PETERSON CONSULTING ENGINEERS / CIVIL
KORDA/NEMETH ENGINEERING / STRUCTURAL
BR+A CONSULTING ENGINEERS / MECH, ELECT, PLUMBING, LOW VOLTAGE
ARCHITECTURAL ENGINEERING / PLUMBING
SCALES ASSOCIATES / FIRE PROTECTION

DRAWING TITLE	STAIR TYPICAL DETAILS
APPROVED: PROJECT DIRECTOR	Todd Sanders
PROJECT TITLE	SLVHCS REPLACEMENT MEDICAL CENTER PROJECT
LOCATION	NEW ORLEANS, LOUISIANA
DATE	July 16, 2012
CHECKED	DMK
DRAWN	DV
PROJECT NUMBER	100342.00
BUILDING NUMBER	08
DOCUMENT SET PACKAGE	WP_09B
DRAWING NUMBER	8AS700

OFFICE OF CONSTRUCTION AND FACILITIES MANAGEMENT
Department of Veterans Affairs

VA FORM 08-6231