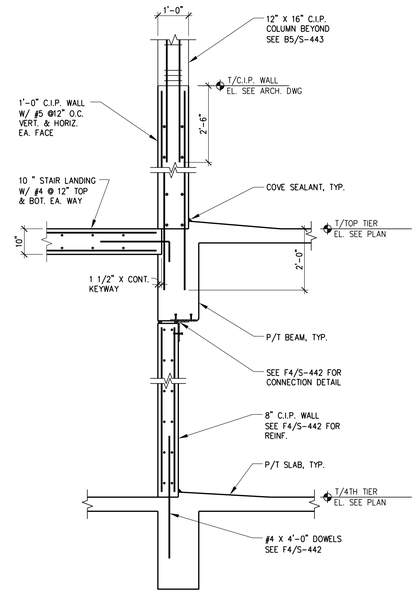

B7 SECTION

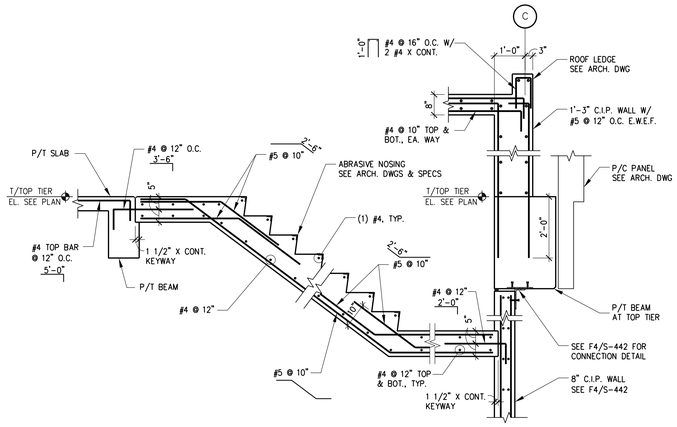

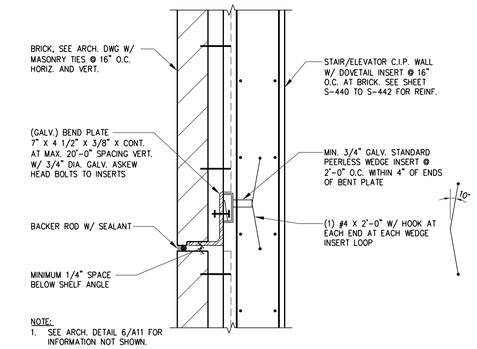

NOTE:
1. SEE ARCH. DETAIL 6/A11 FOR INFORMATION NOT SHOWN.

D4 SECTION

D7 SECTION

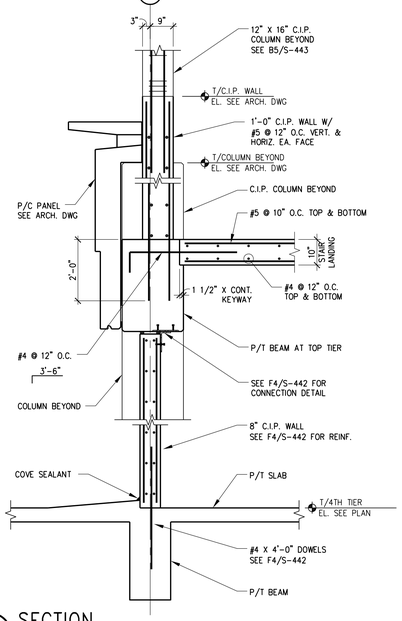

F1 SECTION

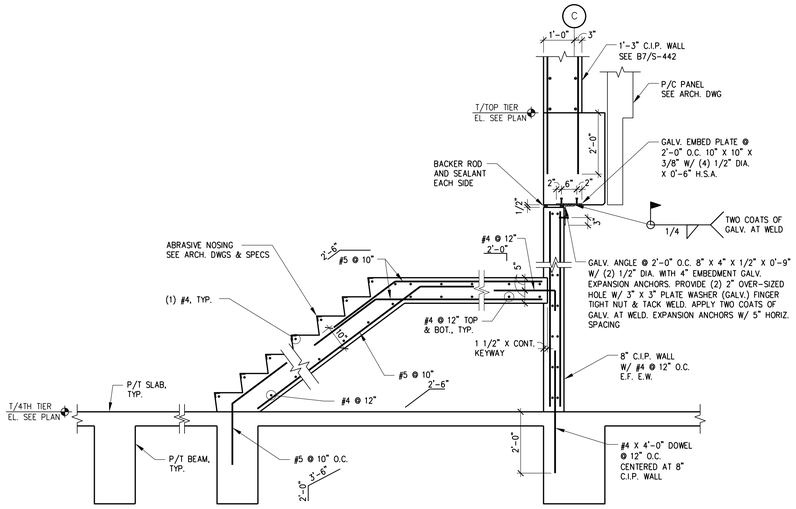

F4 SECTION

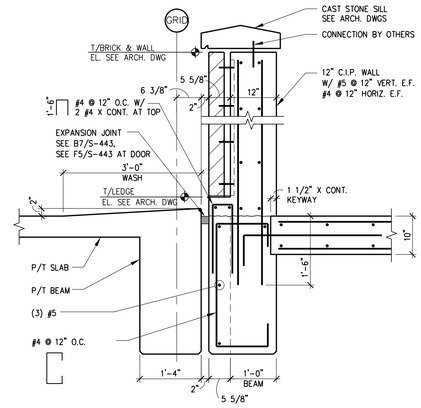

F7 SECTION
(AT FOURTH TIER)

FINAL CONSTRUCTION DOCUMENTS	06/10/11
100% REVIEW SUBMISSION (NOT FOR CONSTRUCTION)	04/11/11
75% REVIEW SUBMISSION (NOT FOR CONSTRUCTION)	02/03/11
75% REVIEW SUBMISSION (NOT FOR CONSTRUCTION) - COST ESTIMATE	01/19/11
35% REVIEW SUBMISSION (NOT FOR CONSTRUCTION)	11/22/10
Revisions:	Date

CONSULTANTS/ENGINEERS:

KJWW ENGINEERING CONSULTANTS
Mechanical/Electrical/Plumbing Engineer
623 26TH AVENUE
ROCK ISLAND, ILLINOIS 61201
309.788.0673 Telephone
309.786-5967 Fax

TERRACON
Geotechnical Engineer
2640 12TH STREET SW
CEDAR REAPIDS, IOWA 52404
319.366.8321 Telephone
319.366.0032 Fax

GRAEF
Civil Engineer/Landscape Architect
332 SOUTH MICHIGAN, SUITE 1400
CHICAGO, ILLINOIS 60604-4367
312.582.2020 Telephone
312.939.7014 Fax

WALKER PARKING CONSULTANTS
Structural Engineer
505 DAVIS ROAD
ELGIN, ILLINOIS 60123
847.697.2640 Telephone
847.697.7439 Fax

FAITHFUL+GOULD
Cost Management
222 SOUTH RIVERSIDE PLAZA, SUITE 2240
CHICAGO, ILLINOIS 60606
312.612.6319 Telephone
312.655.9037 Fax

ARCHITECT:

Loebl Schlossman & Hackl
Architecture • Planning • Interiors

233 North Michigan Avenue
Suite 3000
Chicago, Illinois 60601

312.565.1800 Telephone
312.565.5912 Facsimile
www.lshdesign.com

Copyright©2010 Loebl Schlossman & Hackl Inc.

Drawing Title: TYPCIAL STAIR/ELEVATOR DETAILS

Approved: Project Director
Iowa City VA Healthcare System
Department of Veterans Affairs Medical Center

Project Title: 400 CAR PARKING GARAGE

Location: IOWA CITY, IA

Date: 06/10/2011 | Checked: BFN | Drawn: MJK

Project Number: 636-402
Building Number: 43
Drawing Number: S-442
Dwg. 102 of 152

Office of Construction and Facilities Management
Department of Veterans Affairs

VA FORM 08-6231