GENERAL TECHNOLOGY NOTES

1. ALL CABLING SHOWN ON THIS DRAWING SHALL ROUTE TO (TR-1) LOCATED ON GROUND TIER. REFER TO 1/43-T1 FOR ADDITIONAL INFORMATION.

KEYNOTES (#)

1. INSTALL EMERGENCY PHONE ON NORTH SIDE OF COLUMN.
2. EXTEND (1) 1 1/2" CONDUIT TO CAMERA DIRECTLY BELOW ON GROUND TIER.
3. (2) 2" CONDUITS TO J-BOX DIRECTLY BELOW ON GROUND TIER.
4. J-BOX. REFER TO ELECTRICAL DRAWINGS AND SPECIFICATIONS FOR SIZE.
5. (1) 1" CONDUIT.
6. INSTALL EMERGENCY PHONE ON WEST SIDE OF COLUMN.
7. (1) 2" CONDUIT TO CEILING ON GROUND TIER. EXTEND CONDUIT TO (TR-1). REFER TO 1/43-T1 FOR ADDITIONAL DETAILS.
8. (1) 2" CONDUIT.

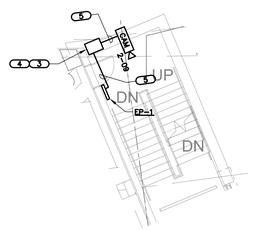

2 **ENLARGED STAIRWELL PLAN**
SCALE: 1/8"=1'-0"

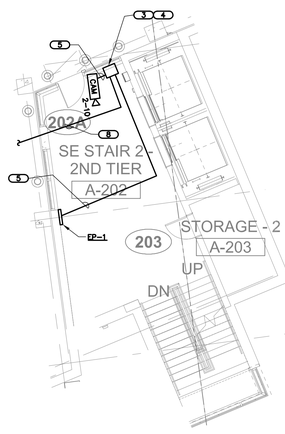

3 **ENLARGED ELEVATOR LOBBY PLAN**
SCALE: 1/8"=1'-0"

1 **SECOND TIER PLAN - TECHNOLOGY**
SCALE: 1/16"=1'-0"

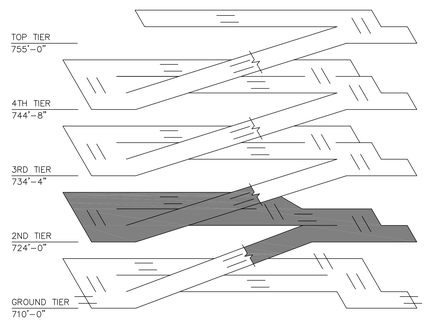

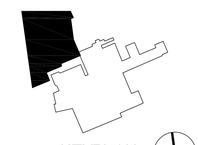

KEYPLAN

FINAL CONSTRUCTION DOCUMENTS	06/10/11
100% REVIEW SUBMISSION (NOT FOR CONSTRUCTION)	04/11/11
75% REVIEW SUBMISSION (NOT FOR CONSTRUCTION)	02/03/11
75% REVIEW SUBMISSION (NOT FOR CONSTRUCTION) - COST ESTIMATE	01/19/11
35% REVIEW SUBMISSION (NOT FOR CONSTRUCTION)	11/22/10
Revisions:	Date

CONSULTANTS/ENGINEERS:

KJWW ENGINEERING CONSULTANTS
Mechanical/Electrical/Plumbing Engineer
623 26TH AVENUE
ROCK ISLAND, ILLINOIS 61201
309.788.0673 Telephone
309.786-5967 Fax

TERRACON
Geotechnical Engineer
2640 12TH STREET SW
CEDAR REAPIDS, IOWA 52404
319.366.8321 Telephone
319.366.0032 Fax

GRAEF
Civil Engineer/Landscape Architect
332 SOUTH MICHIGAN, SUITE 1400
CHICAGO, ILLINOIS 60604-4367
312.582.2020 Telephone
312.939.7014 Fax

WALKER PARKING CONSULTANTS
Structural Engineer
505 DAVIS ROAD
ELGIN, ILLINOIS 60123
847.697.2640 Telephone
847.697.7439 Fax

FAITHFUL+GOULD
Cost Management
222 SOUTH RIVERSIDE PLAZA, SUITE 2240
CHICAGO, ILLINOIS 60606
312.612.6319 Telephone
312.655.9037 Fax

ARCHITECT:

Loebl Schlossman & Hackl
Architecture • Planning • Interiors

233 North Michigan Avenue
Suite 3000
Chicago, Illinois 60601

312.565.1800 Telephone
312.565.5912 Facsimile
www.lshdesign.com

Copyright © 2010 Loebl Schlossman & Hackl Inc.

Drawing Title: SECOND TIER PLAN - TECHNOLOGY	Project Title: 400 CAR PARKING GARAGE		Project Number: 636-402
			Building Number: 43
Approved: Project Director: Iowa City VA Healthcare System, Department of Veterans Affairs Medical Center	Location: IOWA CITY, IA		Drawing Number: 43-T2
	Date: 06/10/11	Checked: PETMCG / Drawn: RICHEN	Dwg. 146 of 152

Office of Construction and Facilities Management

Department of Veterans Affairs

VA FORM 08-0231