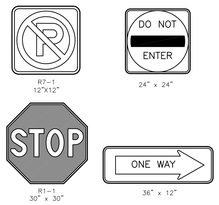

1 C-2 STREET SIGNS N.T.S.

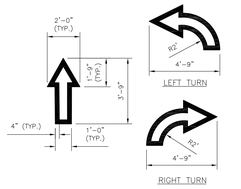

NOTE:

ALL TRAFFIC FLOW ARROWS TO BE WHITE PAINT PER SPECS.

4 C-2 TRAFFIC FLOW ARROW N.T.S.

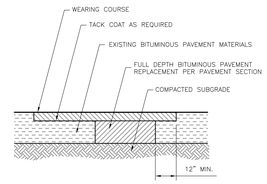

NOTES:

1. DO NOT ALIGN PAVING JOINTS FOR FULL-DEPTH PAVING, OVERLAY AND/OR PATCHING OF PAVEMENT.
2. PROVIDE A MINIMUM OF 1 FOOT OVERLAP BETWEEN PAVING JOINTS.

7 C-2 PAVEMENT PATCH AND OVERLAY N.T.S.

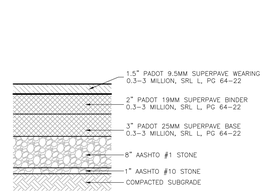

NOTE:

INSTALL OUTSIDE OF PENNDOT RIGHT-OF-WAY (I.E. ACCESS DRIVE, POV PARKING LOT)

10 C-2 PAVEMENT SECTION N.T.S.

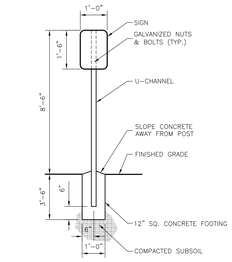

2 C-2 SIGN POST N.T.S.

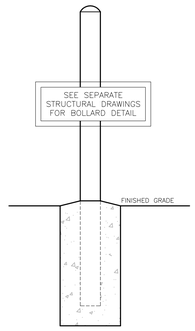

5 C-2 BOLLARD N.T.S.

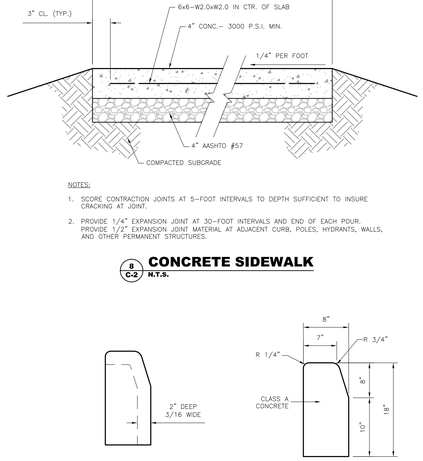

NOTES:

1. SCORE CONTRACTION JOINTS AT 5-FOOT INTERVALS TO DEPTH SUFFICIENT TO INSURE CRACKING AT JOINT.
2. PROVIDE 1/4" EXPANSION JOINT AT 30-FOOT INTERVALS AND END OF EACH POUR. PROVIDE 1/2" EXPANSION JOINT MATERIAL AT ADJACENT CURB, POLES, HYDRANTS, WALLS, AND OTHER PERMANENT STRUCTURES.

8 C-2 CONCRETE SIDEWALK N.T.S.

3 C-2 ADA ACCESSIBLE PARKING SIGN N.T.S.

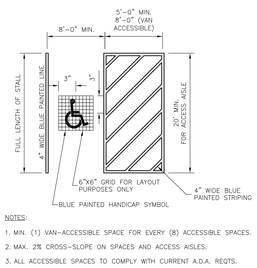

NOTES:

1. MIN. (1) VAN-ACCESSIBLE SPACE FOR EVERY (8) ACCESSIBLE SPACES.
2. MAX. 2% CROSS-SLOPE ON SPACES AND ACCESS AISLES.
3. ALL ACCESSIBLE SPACES TO COMPLY WITH CURRENT A.D.A. REQTS.

6 C-2 ADA ACCESSIBLE PARKING SPACE N.T.S.

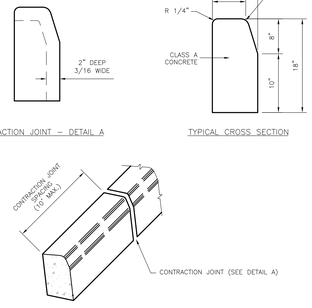

NOTE:

PROVIDE MATERIALS AND CONSTRUCTION MEETING THE REQUIREMENTS OF RC-64M (AUGUST 28, 2008) AND PUBLICATION 408, SECTION 630 FOR PLAIN CEMENT CONCRETE CURB

9 C-2 8" CONCRETE CURB N.T.S.

NOTES:

1. PROVIDE MATERIALS AND CONSTRUCTION MEETING THE REQUIREMENTS OF PUBLICATION 408, SECTION 620.
2. PROVIDE STEEL I-BEAM W6"x8.5 POSTS.
3. ATTACH W-BEAM RAIL ELEMENTS TO EACH POST. SPLICE RAIL ELEMENTS ONLY AT POSTS AND LAP IN THE DIRECTION OF TRAFFIC.
4. ALL DIMENSIONS ARE IN U.S. CUSTOMARY UNITS.
5. INSTALL GUIDE RAIL DELINEATORS IN ACCORDANCE WITH TC-7604.
6. BURNING OF POSTS OR RAIL ELEMENT FOR HOLES IS NOT PERMITTED.

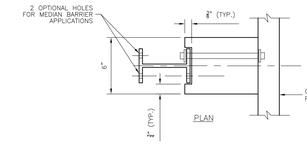

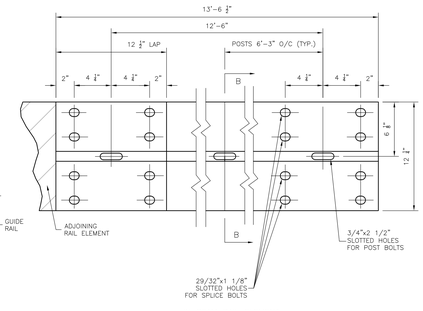

W-BEAM RAIL ELEMENT

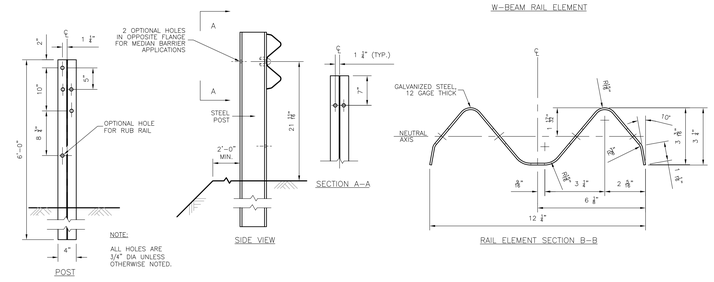

W6x8.5 or 9.0 POST DETAILS

RAIL ELEMENT SECTION B-B

11 C-2 STEEL GUIDE RAIL N.T.S.

	1. 100% CONSTRUCTION DRAWINGS	03/10/17
	REVISIONS	DATE

W. JEFFERY NAGORNY, P.E.
PA P.E. LICENSE # 39220E

advantage engineers
1025 ANDREWS DRIVE, SUITE 160
WEST CHESTER, PENNSYLVANIA 19380
PHONE (484) 421-0779
www.advantageengineers.com

DRAWING TITLE: CONSTRUCTION DETAILS

PROJECT TITLE: WILKES-BARRE V.A. MEDICAL CENTER PARKING GARAGE

DATE: 03/10/2017

PROJECT NO.: 693222

FACILITY PROJECT NAME: WILKES-BARRE V.A. MEDICAL CENTER

BUILDING NUMBER: PARKING GARAGE | CHECKED: WJN | DRAWN: JAR

LOCATION: 1111 EAST END BLVD, WILKES-BARRE, PA 18702

DRAWING TITLE: C-2

DWG. 15 OF 15

Veterans Affairs