PANEL: **HF11CR - 480/277V - 3Ø - 4W** **EMERGENCY CRITICAL**
LOCATION: ELECTRICAL ROOM 1B-178 OCP: 225A
MOUNTING: SURFACE MAIN: M.L.O.
COMMENTS: EXISTING PANELBOARD

KVA:	DESCRIPTION:	CB:	CCT:	CCT:	CB:	DESCRIPTION:	KVA:
-	EX. LH11 LOAD	20/1	1	2	20/1	EX. LH11 LOAD	-
-	EX. LH11 LOAD	20/1	3	4	20/1	EX. LH11 LOAD	-
-	EX. LH11 LOAD	20/1	5	6	20/1	EX. LH11 LOAD	-
-	EX. LH11 LOAD	20/1	7	8	20/1	EX. LH11 LOAD	-
-	EX. LH11 LOAD	20/1	9	10	20/1	EX. LH11 LOAD	-
-	EX. LH11 LOAD	20/1	11	12	20/1	EX. LH11 LOAD	-
-	EX. LH11 LOAD	20/1	13	14	20/1	EX. LH11 LOAD	-
-	EX. LH11 LOAD	20/1	15	16	20/1	EX. LH11 LOAD	-
-	EX. LH11 LOAD	20/1	17	18	20/1	EX. LH11 LOAD	-
1.38	MENTAL HEALTH LIGHTING	20/1	19	20	20/1	POLICE LIGHTS	-
0.00	SPARE	20/1	21	22	20/1	POLICE LIGHTS	-
0.00	SPARE	20/1	23	24	20/1	1-B-03 LIGHTS	-
0.00	SPARE	20/1	25	26	20/1	1-B-17B, 1-B-05 LIGHTS	-
0.00	SPARE	20/1	27	28	20/1	1-B-04 LIGHTS	-
0.00	SPARE	20/1	29	30	20/1	SPARE	0.00
0.00	SPARE	20/1	31	32	20/1	SPARE	0.00
0.00	SPARE	20/1	33	34	20/1	SPARE	0.00
0.00	SPARE	20/1	35	36	20/1	SPARE	0.00
0.00	PROVISION	20/1	37	38			-
0.00	PROVISION	20/1	39	40	*25/3	DPLF11CR	-
0.00	PROVISION	20/1	41	42			-
				GROUND BUS			

TOTAL NEW CONNECTED KVA: 1.38
TOTAL NEW DEMAND KVA: 1.38 TOTAL NEW DEMAND AMPS: 1.65

PANEL: **DPLF11 - 208/120V - 3Ø - 4W** **NORMAL**
LOCATION: ELECTRICAL ROOM 1B-178 OCP: 400A
MOUNTING: SURFACE MAIN: M.C.B.
COMMENTS: EXISTING PANELBOARD

KVA:	DESCRIPTION:	CB:	CCT:	CCT:	CB:	DESCRIPTION:	KVA:
0.00			1	2			0.00
0.00	SPARE	150/3	3	4	150/3	SPARE	0.00
0.00			5	6			0.00
-			7	8			-
-	LF11	150/3	9	10	150/3	LF12	-
-			11	12			-
10.20			13	14			0.00
(2) 10.16	LF13	150/3	15	16	150/3	LF14	0.00 (2)
10.80			17	18			0.00
0.00			19	20			0.00
0.00	SPARE	225/3	21	22	225/3	SPARE	0.00
0.00			23	24			0.00
0.00			25	26			0.00
0.00	SPARE	225/3	27	28	225/3	SPARE	0.00
0.00			29	30			0.00
0.00			31	32			0.00
0.00	SPARE	225/3	33	34	30/3	SPARE	0.00
0.00			35	36			0.00
0.00			37	38			0.00
0.00	SPARE	225/3	39	40	225/3	SPARE	0.00
0.00			41	42			0.00
				GROUND BUS			

TOTAL NEW CONNECTED KVA: 31.16
TOTAL NEW DEMAND KVA: 31.16 TOTAL NEW DEMAND AMPS: 86.49

PANEL: **HF11 - 480/277V - 3Ø - 4W** **NORMAL**
LOCATION: ELECTRICAL ROOM 1B-178 OCP: 400A
MOUNTING: SURFACE MAIN: M.L.O.
COMMENTS: EXISTING PANELBOARD

KVA:	DESCRIPTION:	CB:	CCT:	CCT:	CB:	DESCRIPTION:	KVA:
0.00	SPARE	20/1	1	2	20/1	SPARE	0.00
0.00	SPARE	20/1	3	4	20/1	SPARE	0.00
0.00	SPARE	20/1	5	6	20/1	SPARE	0.00
0.00	SPARE	20/1	7	8	20/1	SPARE	0.00
0.00	SPARE	20/1	9	10	20/1	SPARE	0.00
0.00	SPARE	20/1	11	12	20/1	SPARE	0.00
0.00	SPARE	20/1	13	14	20/1	SPARE	0.00
0.00	SPARE	20/1	15	16	20/1	SPARE	0.00
0.00	SPARE	20/1	17	18	20/1	SPARE	0.00
0.00	SPARE	20/1	19	20	20/1	SPARE	0.00
0.00	SPARE	20/1	21	22	20/1	SPARE	0.00
0.00	SPARE	20/1	23	24	20/1	SPARE	0.00
0.00	PROVISION	20/1	25	26	20/1	PROVISION	0.00
0.00	PROVISION	20/1	27	28	20/1	PROVISION	0.00
0.00	PROVISION	20/1	29	30	20/1	PROVISION	0.00
0.00	PROVISION	20/1	31	32	20/1	PROVISION	0.00
0.00	PROVISION	20/1	33	34	20/1	PROVISION	0.00
0.00	PROVISION	20/1	35	36	20/1	PROVISION	0.00
2.17			37	38			0.00
(1) 3.14	HF12	100/3	39	40	175/3	T-LF11	0.00
0.00			41	42			0.00
				GROUND BUS			

TOTAL NEW CONNECTED KVA: 5.31
TOTAL NEW DEMAND KVA: 5.31 TOTAL NEW DEMAND AMPS: 6.39

PANEL: **HF12 - 480/277V - 3Ø - 4W** **NORMAL**
LOCATION: ELECT. CLOset 1B-403A (2) OCP: 100A
MOUNTING: SURFACE MAIN: M.L.O.
COMMENTS: NEW PANELBOARD

KVA:	DESCRIPTION:	CB:	CCT:	CCT:	CB:	DESCRIPTION:	KVA:
2.17	MENTAL HEALTH LIGHTING	20/1	1	2	20/1	SPARE	0.00
3.14	MENTAL HEALTH LIGHTING	20/1	3	4	20/1	SPARE	0.00
0.00	SPARE	20/1	5	6	20/1	SPARE	0.00
0.00	SPARE	20/1	7	8	20/1	SPARE	0.00
0.00	SPARE	20/1	9	10	20/1	SPARE	0.00
0.00	SPARE	20/1	11	12	20/1	SPARE	0.00
0.00	SPARE	20/1	13	14	20/1	SPARE	0.00
0.00	SPARE	20/1	15	16	20/1	SPARE	0.00
0.00	SPARE	20/1	17	18	20/1	SPARE	0.00
0.00	SPARE	20/1	19	20	20/1	SPARE	0.00
0.00	SPARE	20/1	21	22	20/1	SPARE	0.00
0.00	SPARE	20/1	23	24	20/1	SPARE	0.00
0.00	SPARE	20/1	25	26	20/1	SPARE	0.00
0.00	SPARE	20/1	27	28	20/1	SPARE	0.00
0.00	SPARE	20/1	29	30	20/1	SPARE	0.00
0.00	SPARE	20/1	31	32	20/1	SPARE	0.00
0.00	SPARE	20/1	33	34	20/1	SPARE	0.00
0.00	SPARE	20/1	35	36	20/1	SPARE	0.00
0.00	SPARE	20/1	37	38	20/1	SPARE	0.00
0.00	SPARE	20/1	39	40	20/1	SPARE	0.00
0.00	SPARE	20/1	41	42	20/1	SPARE	0.00
				GROUND BUS			

TOTAL CONNECTED KVA: 5.31
TOTAL DEMAND KVA: 5.31 TOTAL DEMAND AMPS: 6.39

PANEL: **LF11 - 208/120V - 3Ø - 4W** **NORMAL**
LOCATION: ELECTRICAL ROOM 1B-178 OCP: 225A
MOUNTING: SURFACE MAIN: M.L.O.
COMMENTS: EXISTING PANELBOARD

KVA:	DESCRIPTION:	CB:	CCT:	CCT:	CB:	DESCRIPTION:	KVA:
-	TEMPORARY LOADS	20/1	1	2	20/1	SPARE	0.00
-	TEMPORARY LOADS	20/1	3	4	20/1	SPARE	0.00
-	TEMPORARY LOADS	20/1	5	6	20/1	SPARE	0.00
0.00	SPARE	20/1	7	8	20/1	SPARE	0.00
0.00	SPARE	20/1	9	10	20/1	SPARE	0.00
-	PANEL RECEPT.	20/1	11	12	20/1	SPARE	0.00
0.00	SPARE	20/1	13	14	20/1	SPARE	0.00
0.00	SPARE	20/1	15	16	20/1	SPARE	0.00
0.00	SPARE	20/1	17	18	20/1	SPARE	0.00
0.00	SPARE	20/1	19	20	20/1	SPARE	0.00
0.00	SPARE	20/1	21	22	20/1	SPARE	0.00
0.00	SPARE	20/1	23	24	20/1	SPARE	0.00
-	ROOFTOP RECEPT	20/1	25	26	20/1	SPARE	0.00
-	A/C UNIT - XRAY	50/2	27	28	20/1	TEMPORARY LOADS	-
-			29	30	20/1	TEMPORARY LOADS	-
-	A/C UNIT - XRAY	50/2	31	32			-
-			33	34	30/3	TEMP. AC - 1B-236	-
-	CONDENSING UNIT	30/2	35	36			-
-			37	38	-	PROVISION	0.00
-	CONDENSING UNIT	30/2	39	40	-	PROVISION	0.00
-			41	42	-	PROVISION	0.00
				GROUND BUS			

TOTAL NEW CONNECTED KVA: 0.00
TOTAL NEW DEMAND KVA: 0.00 TOTAL NEW DEMAND AMPS: 0.00

(1)

PANEL: (1) **LF13 - 208/120V - 3Ø - 4W** **NORMAL**
LOCATION: ELECT. CLOset 1B-403A (2) OCP: 150A
MOUNTING: SURFACE MAIN: M.L.O.
COMMENTS: NEW PANELBOARD

KVA:	DESCRIPTION:	CB:	CCT:	CCT:	CB:	DESCRIPTION:	KVA:
0.80	RECEPTS - OFFICE 2,VITALS	20/1	1	2	20/1	RECEPTS - THERAPY	1.00
0.80	RECEPTS - OFFICE 2,VITALS	20/1	3	4	20/1	RECEPTS - THERAPY	1.00
0.80	RECEPTS - OFFICE 4,6	20/1	5	6	20/1	RECEPTS - OFFICE 1,3	0.80
0.80	RECEPTS - OFFICE 4,6	20/1	7	8	20/1	RECEPTS - OFFICE 1,3	0.80
0.80	RECEPTS - OFFICE 7,9	20/1	9	10	20/1	RECEPTS - OFFICE 5,8	0.80
0.80	RECEPTS - OFFICE 7,9	20/1	11	12	20/1	RECEPTS - OFFICE 5,8	0.80
0.80	RECEPTS - OFFICE 10,11	20/1	13	14	20/1	RECEPTS - SCREEN/TOILET	0.80
0.80	RECEPTS - OFFICE 10,11	20/1	15	16	20/1	RECEPTS - SCREEN/TOILET	0.60
0.80	RECEPTS - TMS	20/1	17	18	20/1	RECS-STOR/TOILET/BREAK	0.80
0.60	RECEPTS - VITALS, MEDS	20/1	19	20	20/1	RECS-STOR/TOILET/BREAK	0.60
0.80	RECEPTS - VITALS, MEDS	20/1	21	22	20/1	RECEPT - FRIDGE	0.50
0.60	RECEPTS-VITALS,MEDS,EMS	20/1	23	24	20/1	RECEPT - MICROWAVE	1.00
0.80	RECEPTS - OFFICE 12,13	20/1	25	26	20/1	RECEPTS - BREAK RM	0.40
0.80	RECEPTS - OFFICE 12,13	20/1	27	28	20/1	RECEPTS - REGIST/WORK	0.80
0.60	RECEPTS - OFFICE 14	20/1	29	30	20/1	RECEPTS - REGIST/WORK	1.00
0.80	RECEPTS - WTG,OFFICE 15	20/1	31	32	20/1	RECEPTS - REGIST/WORK	0.60
0.80	RECEPTS - OFFICE 14,15	20/1	33	34	20/1	RECEPTS - WAITING	0.60
0.80	RECEPTS - MH CLERK	20/1	35	36	20/1	RECEPTS - WAITING	0.60
0.80	RECEPTS - MH CLERK	20/1	37	38	20/1	SPARE	0.60
0.20	TMS EQUIPMENT	20/1	39	40	20/1	EF-1	0.86
0.20		20/1	41	42	20/1	RECEPTS - CORRIDOR	1.20
				GROUND BUS			

TOTAL CONNECTED KVA: 31.16
TOTAL DEMAND KVA: 20.58 TOTAL DEMAND AMPS: 57.12

PANEL: (1) **LF14 - 208/120V - 3Ø - 4W** **NORMAL**
LOCATION: ELECT. CLOset 1B-403A (2) OCP: 150A
MOUNTING: SURFACE MAIN: M.L.O.
COMMENTS: NEW PANELBOARD

KVA:	DESCRIPTION:	CB:	CCT:	CCT:	CB:	DESCRIPTION:	KVA:
0.00	SPARE	20/1	1	2	20/1	SPARE	0.00
0.00	SPARE	20/1	3	4	20/1	SPARE	0.00
0.00	SPARE	20/1	5	6	20/1	SPARE	0.00
0.00	SPARE	20/1	7	8	20/1	SPARE	0.00
0.00	SPARE	20/1	9	10	20/1	SPARE	0.00
0.00	SPARE	20/1	11	12	20/1	SPARE	0.00
0.00	SPARE	20/1	13	14	20/1	SPARE	0.00
0.00	SPARE	20/1	15	16	20/1	SPARE	0.00
0.00	SPARE	20/1	17	18	20/1	SPARE	0.00
0.00	SPARE	20/1	19	20	20/1	SPARE	0.00
0.00	SPARE	20/1	21	22	20/1	SPARE	0.00
0.00	SPARE	20/1	23	24	20/1	SPARE	0.00
0.00	SPARE	20/1	25	26	20/1	SPARE	0.00
0.00	SPARE	20/1	27	28	20/1	SPARE	0.00
0.00	SPARE	20/1	29	30	20/1	SPARE	0.00
0.00	SPARE	20/1	31	32	20/1	SPARE	0.00
0.00	SPARE	20/1	33	34	20/1	SPARE	0.00
0.00	SPARE	20/1	35	36	20/1	SPARE	0.00
0.00	SPARE	20/1	37	38	20/1	SPARE	0.00
0.00	SPARE	20/1	39	40	20/1	SPARE	0.00
0.00	SPARE	20/1	41	42	20/1	SPARE	0.00
				GROUND BUS			

TOTAL CONNECTED KVA: 0.00
TOTAL DEMAND KVA: 0.00 TOTAL DEMAND AMPS: 0.00

PANEL: **LF11CR - 208/120V - 3Ø - 4W** **EMERGENCY CRITICAL**
LOCATION: ELECTRICAL ROOM 1B-178 OCP: 150A
MOUNTING: SURFACE MAIN: M.L.O.
COMMENTS: EXISTING PANELBOARD

KVA:	DESCRIPTION:	CB:	CCT:	CCT:	CB:	DESCRIPTION:	KVA:
-	EXISTING LOAD	20/1	1	2	20/1	EXISTING LOAD	-
-	EXISTING LOAD	20/1	3	4	20/1	EXISTING LOAD	-
-	EXISTING LOAD	20/1	5	6	20/1	EXISTING LOAD	-
-	EXISTING LOAD	20/1	7	8	20/1	EXISTING LOAD	-
-	EXISTING LOAD	20/1	9	10	20/1	EXISTING LOAD	-
-	EXISTING LOAD	20/1	11	12	20/1	EXISTING LOAD	-
-	EXISTING LOAD	20/1	13	14	20/1	EXISTING LOAD	-
-	EXISTING LOAD	20/1	15	16	20/1	EXISTING LOAD	-
-	EXISTING LOAD	20/1	17	18	20/1	EXISTING LOAD	-
0.50	MENTAL HEALTH - REFRIDG.	20/1	19	20	20/1	EXISTING LOAD	-
0.50	MENTAL HEALTH - VAVs	20/1	21	22	20/1	SPARE	0.00
0.20	MENTAL HLTH-NURSE CALL	20/1	23	24	20/1	SPARE	0.00
0.00	SPARE	20/1	25	26	20/1	SPARE	0.00
0.00	SPARE	20/1	27	28	20/1	SPARE	0.00
0.00	SPARE	20/1	29	30	20/1	SPARE	0.00
0.00	SPARE	20/1	31	32	20/1	SPARE	0.00
0.00	SPARE	20/1	33	34	20/1	SPARE	0.00
0.00	SPARE	20/1	35	36	20/1	SPARE	0.00
-	BLOOD LAB 1B-143	20/1	37	38	20/1	PROVISION	0.00
-	BLOOD LAB 1B-143	20/1	39	40	20/1	PROVISION	0.00
0.00	PROVISION	20/1	41	42	20/1	PROVISION	0.00
				GROUND BUS			

TOTAL NEW CONNECTED KVA: 1.20
TOTAL NEW DEMAND KVA: 1.20 TOTAL NEW DEMAND AMPS: 3.33

(1)

PANEL: **LF13CR - 208/120V - 3Ø - 4W** **EMERGENCY CRITICAL**
LOCATION: TELECOMM. RM #1-B4-04 OCP: 100A
MOUNTING: SURFACE MAIN: M.L.O.
COMMENTS: EXISTING PANELBOARD

KVA:	DESCRIPTION:	CB:	CCT:	CCT:	CB:	DESCRIPTION:	KVA:
-	RACK REC.	20/1	1	2	20/1	TELECOMM. REC.	-
-	RACK L6-30	30/2	3	4	20/1	TELECOMM. REC.	-
-			5	6	20/1	TELECOMM. REC.	-
0.00	SPARE	20/1	7	8	20/1	TELECOMM. REC.	-
0.00	SPARE	20/1	9	10	20/1	SECURITY RM. REC.	-
0.00	SPARE	20/1	11	12	20/1	SECURITY RM. REC.	-
0.00	SPARE	20/1	13	14	20/1	SECURITY CONTROL PANEL	0.50 (2)
0.00	SPARE	20/1	15	16	20/1	SPARE	0.00
0.00	SPARE	20/1	17	18	20/1	SPARE	0.00
0.00	SPARE	20/1	19	20	20/1	SPARE	0.00
0.00	SPARE	20/1	21	22	20/1	SPARE	0.00
0.00	SPARE	20/1	23	24	20/1	SPARE	0.00
				GROUND BUS			

TOTAL NEW CONNECTED KVA: 0.50
TOTAL NEW DEMAND KVA: 0.50 TOTAL NEW DEMAND AMPS: 1.39

PANEL: **LF11LS - 208/120V - 3Ø - 4W** **EMERGENCY LIFE SAFETY**
LOCATION: ELECTRICAL ROOM 1B-178 OCP: 100A
MOUNTING: SURFACE MAIN: M.L.O.
COMMENTS: EXISTING PANELBOARD

KVA:	DESCRIPTION:	CB:	CCT:	CCT:	CB:	DESCRIPTION:	KVA:
-	POLICE FIRE SHUTTER	20/1	1	2	20/1	ELECT. RM. TELECOM.	-
-	POLICE FIRE ANNUNC.	20/1	3	4	20/1	FACP - 1B-495	-
-	POLICE FIRE ALARM PANEL	20/1	5	6	20/1	FACP - RAD. MECH. RM.	-
-	POLICE MED GAS ALARM PNL	20/1	7	8	20/1	MED GAS ALARMS-RAD. 1ST	-
-	POLICE PRE-CHARGE SYS.	20/1	9	10	20/1	F.A. PREACTION PNL.	-
0.00	SPARE	20/1	11	12	20/1	AUTODOOR-MENTAL HLTH	1.00
-	ANDOVER	20/1	13	14	20/1	FATC - 1B-403	0.40 (2)
0.00	SPARE	20/1	15	16	20/1	PAGING AMPLIFIER	0.50
0.00	SPARE	20/1	17	18	20/1	AUTODOOR-MENTAL HLTH	1.00
0.00	SPARE	20/1	19	20	20/1	AUTODOOR-MENTAL HLTH	0.60
0.00	SPARE	20/1	21	22	20/1	AUTODOOR-MENTAL HLTH	1.00
0.00	SPARE	20/1	23	24	20/1	SPARE	0.00
0.00	PROVISION	20/1	25	26	20/1	PROVISION	0.00
0.00	PROVISION	20/1	27	28	20/1	PROVISION	0.00
0.00	PROVISION	20/1	29	30	20/1	PROVISION	0.00
0.00	PROVISION	20/1	31	36	20/1	PROVISION	0.00
0.00	PROVISION	20/1	33	34	20/1	PROVISION	0.00
0.00	PROVISION	20/1	35	36	20/1	PROVISION	0.00
0.00	PROVISION	20/1	37	38	20/1	PROVISION	0.00
0.00	PROVISION	20/1	39	40	20/1	PROVISION	0.00
0.00	PROVISION	20/1	41	42	20/1	PROVISION	0.00
				GROUND BUS			

TOTAL NEW CONNECTED KVA: 4.90
TOTAL NEW DEMAND KVA: 4.90 TOTAL NEW DEMAND AMPS: 13.60

PANEL: **RF11CR - 208/120V - 3Ø - 4W** **EMERGENCY CRITICAL**
LOCATION: ELECTRICAL ROOM 1B-178 OCP: 125A
MOUNTING: SURFACE MAIN: M.C.B.
COMMENTS: EXISTING PANELBOARD

KVA:	DESCRIPTION:	CB:	CCT:	CCT:	CB:	DESCRIPTION:	KVA:
-	EXISTING LOAD	20/1	1	2	20/1	EXISTING LOAD	-
-	EXISTING LOAD	20/1	3	4	20/1	EXISTING LOAD	-
-	EXISTING LOAD	20/1	5	6	20/1	EXISTING LOAD	-
-	EXISTING LOAD	20/1	7	8	20/1	EXISTING LOAD	-
-	EXISTING LOAD	20/1	9	10	20/1	EXISTING LOAD	-
-	EXISTING LOAD	20/1	11	12	20/1	EXISTING LOAD	-
-	EXISTING LOAD	20/1	13	14	20/1	EXISTING LOAD	-
-	EXISTING LOAD	20/1	15	16	20/1	EXISTING LOAD	-
-	EXISTING LOAD	20/1	17	18	20/1	SPARE	0.00
0.00	SPARE	20/1	19	20	20/1	SPARE	0.00
0.00	SPARE	20/1	21	22	20/1	SPARE	0.00
0.00	SPARE	20/1	23	24	20/1	SPARE	0.00
0.00	SPARE	20/1	25	26	20/1	SPARE	0.00
0.00	SPARE	20/1	27	28			0.00
0.00	SPARE	20/1	29	30	20/3	SPARE	0.00
0.00	SPARE	20/1	31	32			0.00
0.00	SPARE	20/1	33	34	20/1	SPARE	0.00
0.00	SPARE	20/1	35	36	20/1	SPARE	0.00
0.00			37	38	20/1	SPARE	0.00
0.00	SPARE	30/3	39	40	20/1	SPARE	0.00
0.00			41	42	20/1	SPARE	0.00
				GROUND BUS			

TOTAL NEW CONNECTED KVA: 0.00
TOTAL NEW DEMAND KVA: 0.00 TOTAL NEW DEMAND AMPS: 0.00

(1)

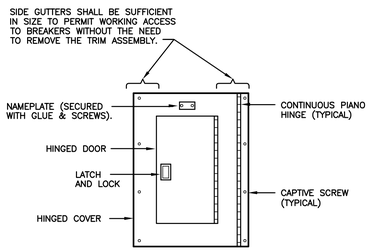

PANELBOARD FRONT DETAIL
NOT TO SCALE

PANELBOARD CONSTRUCTION NOTES:

(A) ALL NEW PANELBOARDS SHALL BE PROVIDED WITH SUB-FEED LUGS AND SUFFICIENT SIZE WIRING GUTTERS TO ACCOMMODATE ALL FEEDERS (INCLUDING FUTURE) IN A CODE COMPLYING MANNER. FEED THROUGH LUGS ARE NOT ACCEPTABLE.

(B) ALL NAMEPLATES SHALL BE ENGRAVED PHENOLIC WITH WHITE LETTERS AND BLACK (RED FOR EMERGENCY) BACKGROUND. SEE SPECIFICATIONS FOR ADDITIONAL INFORMATION.

(C) REFER TO SPECIFICATIONS FOR PANELBOARD CONSTRUCTION REQUIREMENTS REGARDING BUS, DIRECTORIES, FINISHES, MANUFACTURERS, ETC.

(D) ONE MONTH AFTER OCCUPANCY BY THE OWNER, THE ELECTRICAL CONTRACTOR SHALL MEASURE AND RECORD THE FEEDER PHASE CURRENTS FOR ALL NEW AND EXISTING PANELBOARDS ASSOCIATED WITH THIS PROJECT, AND SHALL SUBMIT DATA TO ENGINEER.

(E) PROVIDE UPDATED TYPED SCHEDULES IN EXISTING PANELS, AND NEW SCHEDULES IN NEW PANELS. SCHEDULE DESCRIPTIONS SHALL INCLUDE TYPE OF LOAD (RECEPTACLES, LIGHTING, EWC, ETC.) AND ROOM NUMBER WHERE LOAD IS LOCATED.

CODED NOTES:

(1) REMOVE (3) EXISTING PROVISIONS AND PROVIDE (1) NEW 100A-3P CIRCUIT BREAKER TO SUPPLY NEW LOAD AS INDICATED.

(2) REMOVE (3) EXISTING PROVISIONS AND PROVIDE (1) NEW 150A-3P CIRCUIT BREAKER TO SUPPLY NEW LOAD AS INDICATED.

FULLY SPRINKLERED

Revisions:	Date
Addendum No. 2 (2)	6-08-12
Addendum No. 1 (1)	6-04-12
Final For Bid	4-26-12

CONSULTANTS:

FREDRICK, FREDRICK & HELLER ENGINEERS, INC.
672 EAST ROYALTON ROAD
BROADVIEW HTS., OHIO 44147
TEL. (440) 546-9696
FAX: (440) 546-9699

1100 West 9th Street
Cleveland, OH 44113-1003
216-875-0100/ (F) 216-875-0111
barberhoffman.com
BARBER & HOFFMAN, INC.
Consulting Engineers

STATE OF OHIO — M.P. LONG 58459 — REGISTERED PROFESSIONAL ENGINEER — 11038

ARCHITECT:

Perspectus architecture
13212 Shaker Square Suite 204 Cleveland, Ohio 44120
P. 216.752.1800 F.216.752.3833

DESIGN AND CONSTRUCTION DOCUMENTS AS INSTRUMENTS OF SERVICE ARE GIVEN IN CONFIDENCE AND REMAIN THE PROPERTY OF PERSPECTUS ARCHITECTURE. THE USE OF THIS DESIGN AND THESE CONSTRUCTION DOCUMENTS FOR PURPOSES OTHER THAN THE SPECIFIC PROJECT NAMED HEREIN IS STRICTLY PROHIBITED WITHOUT THE EXPRESSED WRITTEN CONSENT OF PERSPECTUS ARCHITECTURE.

Drawing Title: **POWER DISTRIBUTION PANELBOARD SCHEDULES**
Approved: Project Director
Project Title: **RENOVATE MENTAL HEALTH CLINIC**
Location: **VAMC - WADE PARK**
Date: 4-26-12 Checked: MPL Drawn: CPC
Project Number: 541-13-101
Building Number: 1
Drawing Number: **1-E8** Dwg. of

Office of Facilities Management
Department of Veterans Affairs

VA FORM 08-6231, OCT 1978