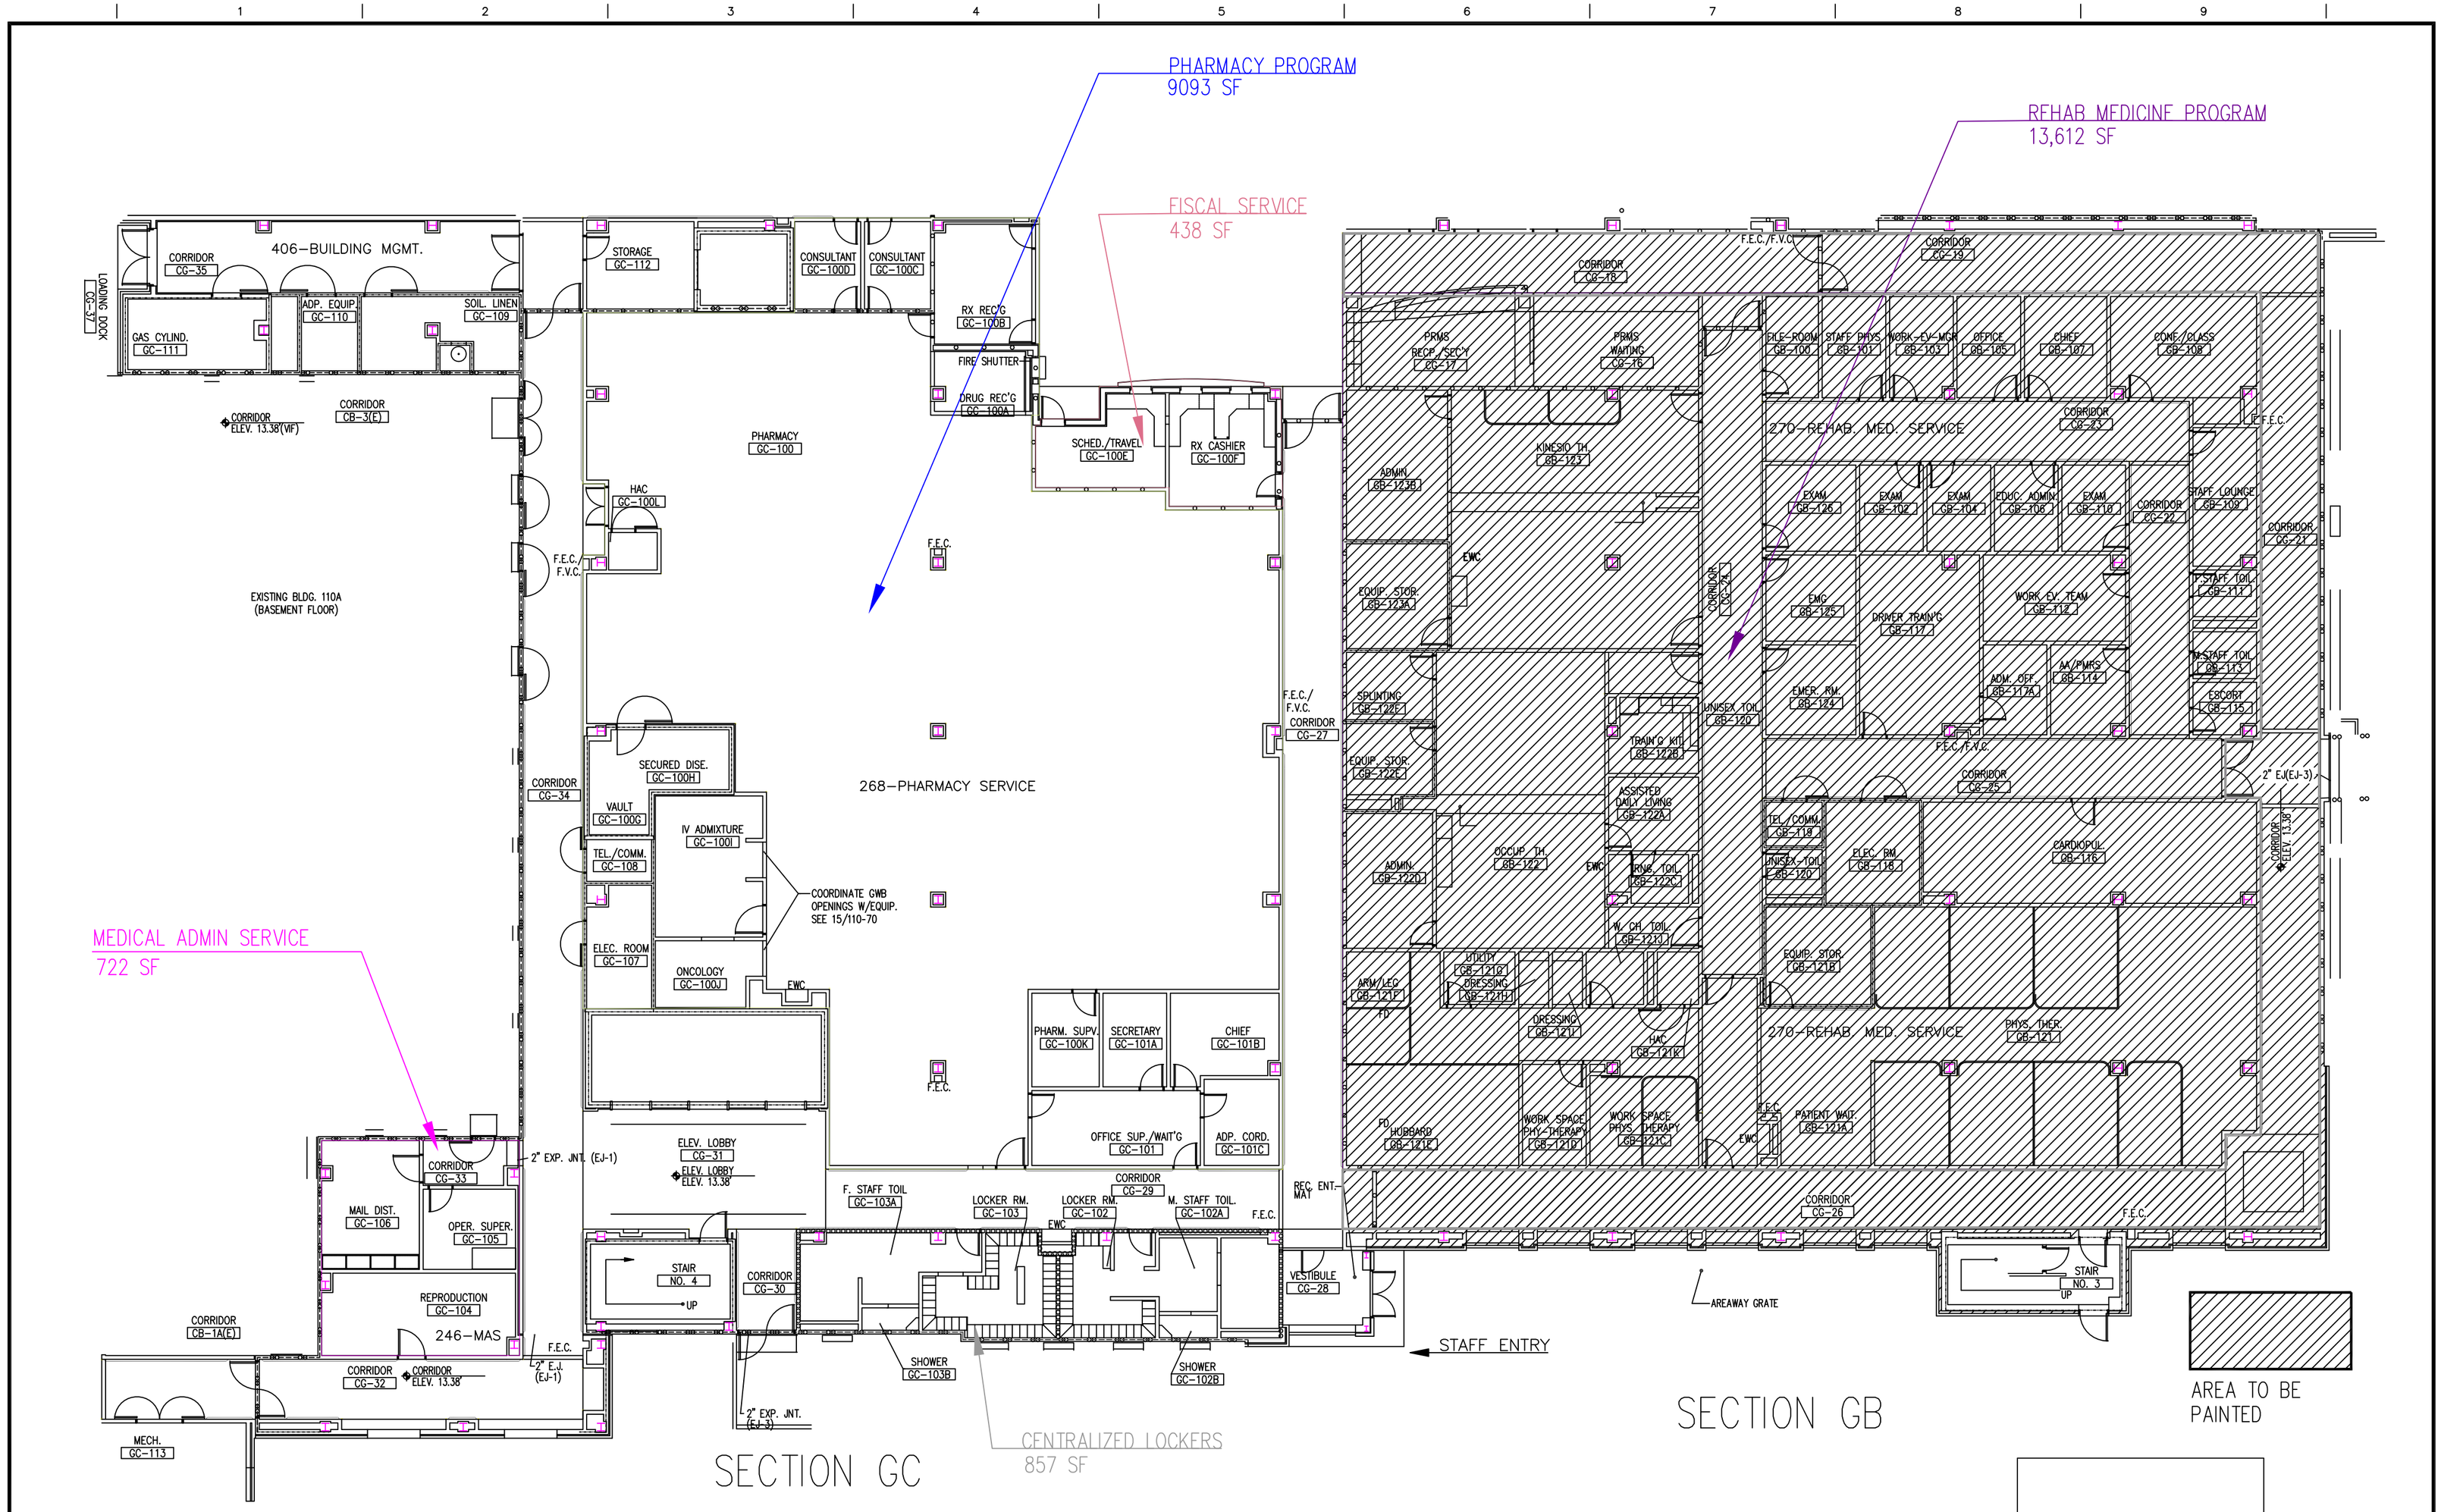

FLOOR PLAN – SECTION GC AND GB

SCALE: 1/16" = 1' – 0"

W:\Drawings\Pictures_bldgs\Bldg-110B.jpg

Revisions	Date

W:\COMMON\VA_STUFF\Vaseal.bmp

AMBULATORY CARE ADDITION

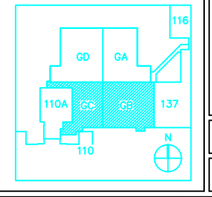

Drawing Title	Project Title	Date
FLOOR PLAN SECTIONS GC & GB	BUILDING 110B	3/29/00
		Project No.
	Building Number: 110 B	Checked / Drawn
	Location	DRAWING NO. DWG. Of

Department of Veterans Affairs