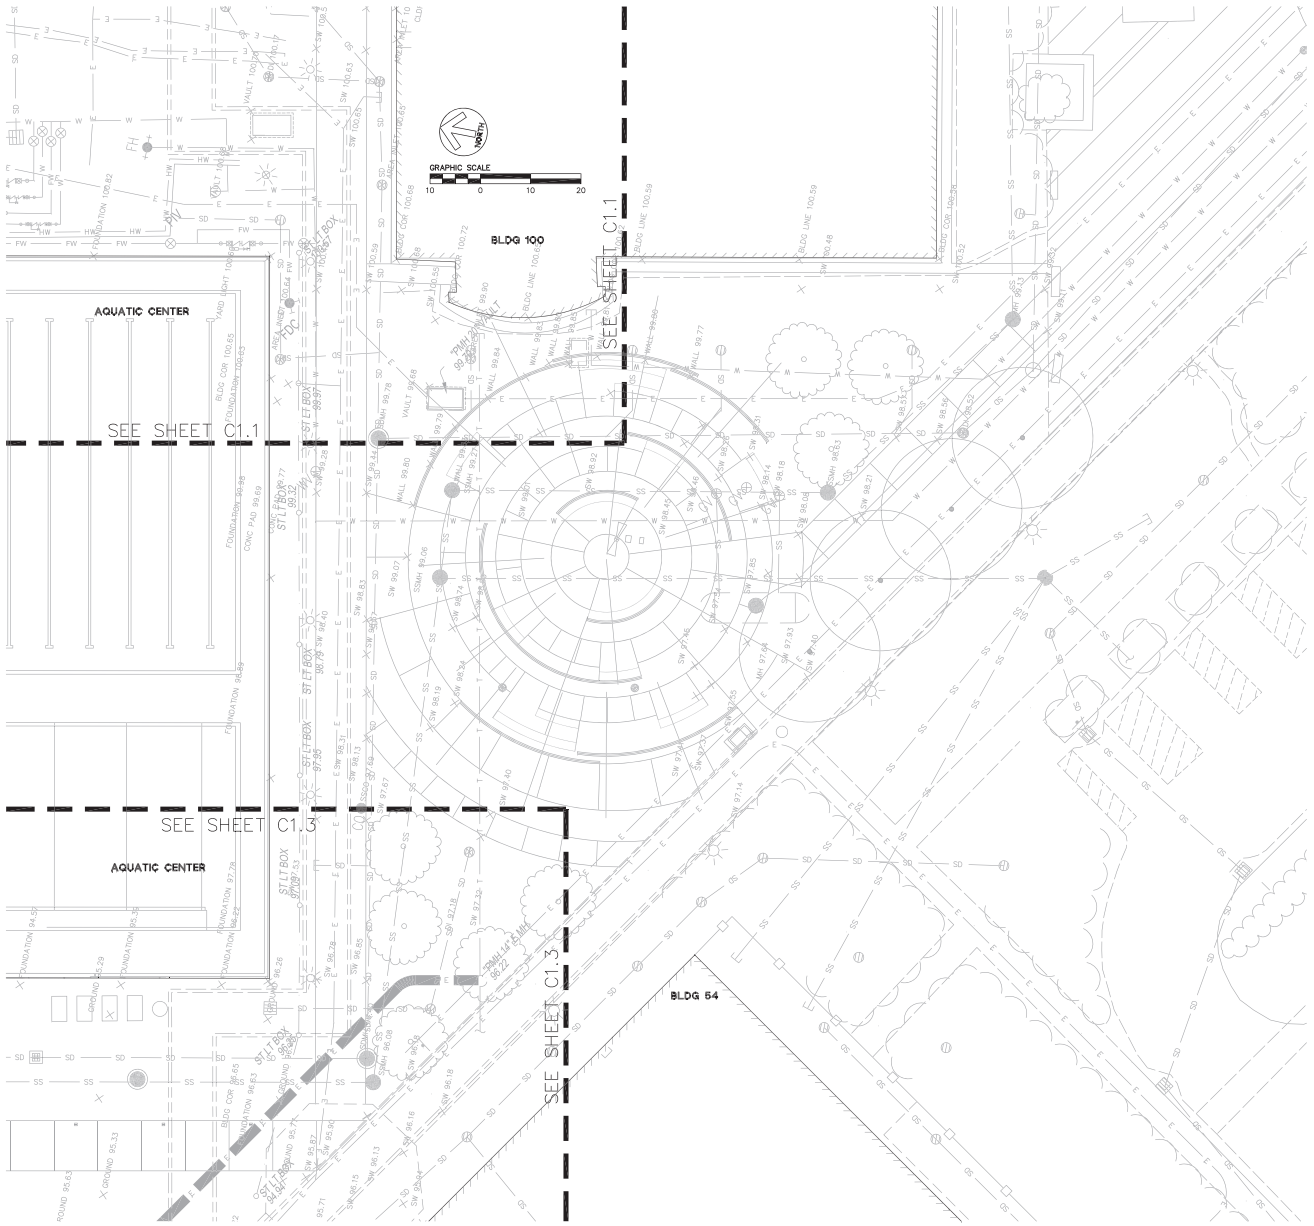

CONSULTANTS:

BkF Engineers | Surveyors | Planners
980 9th Street, Suite 1770
Sacramento, CA, 95814
Ph: (916) 556-5800 F: (916) 556-5899

C 061027
EXP. 12/31/14
CIVIL
STATE OF CALIFORNIA
05/16/2014

ARCHITECT/ENGINEERS:

MEI ARCHITECTS
209 8TH STREET, SUITE 201 SAN FRANCISCO, CA 94103
T: (415) 552-7575 F: (415) 552-7599 www.meiarchitects.com

Revisions:	Date

Drawing Title: EXISTING CONDITIONS PLAN AREA B

Approved: Project Director

Project Title: RENOVATE CANTEEN PLAZA BUILDING 101

Location: 3801 Miranda Avenue, Palo Alto, CA 94304

Date: MAY 16, 2014 | Checked: AH | Drawn: JPS

Project Number: 640-12-124P

Building Number: 101

Drawing Number: C1.2

Dwg. -- of --

Office of Facilities Management

Department of Veterans Affairs

VA FORM 08-6231, OCT 1978

100% CONSTRUCTION DOCUMENTS