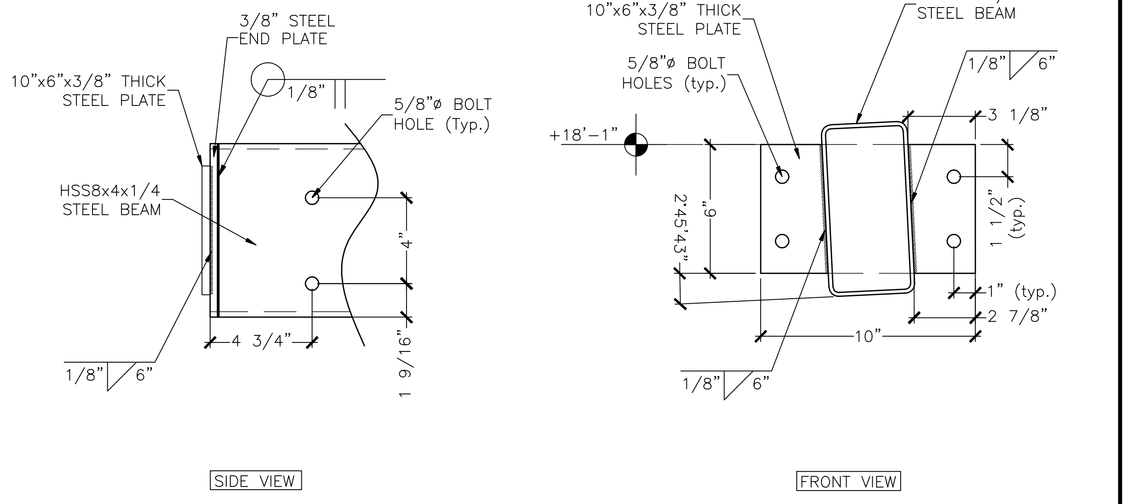

SIDE VIEW

FRONT VIEW

NOTE: AXIS OF HSS8x4x1/4 TO COINCIDE WITH PLATE CENTER OF GRAVITY

Ⓐ CANOPY #2 – LINE D — SCALE: 3" = 1'-0"

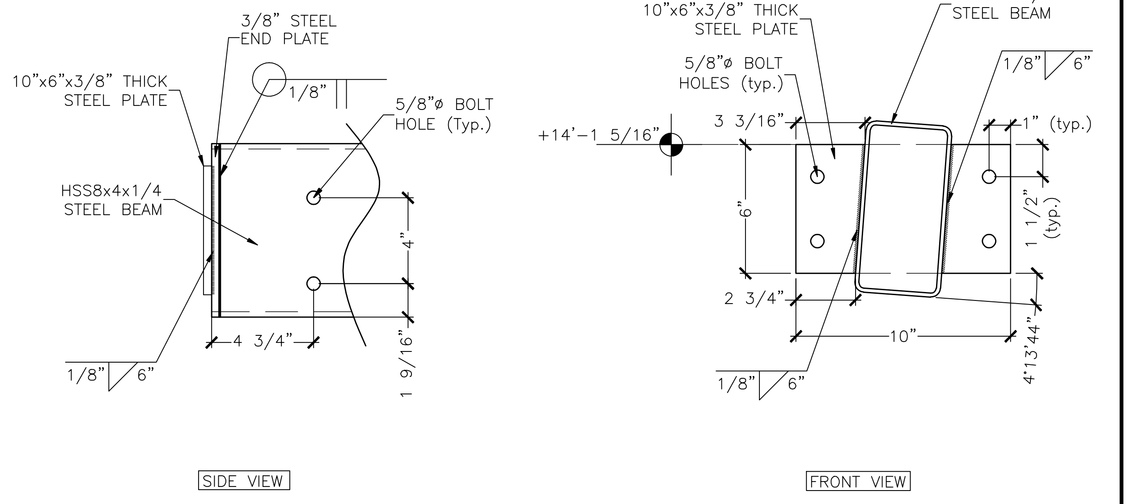

SIDE VIEW

FRONT VIEW

NOTE: AXIS OF HSS8x4x1/4 TO COINCIDE WITH PLATE CENTER OF GRAVITY

Ⓑ CANOPY #3 – LINE E — SCALE: 3" = 1'-0"

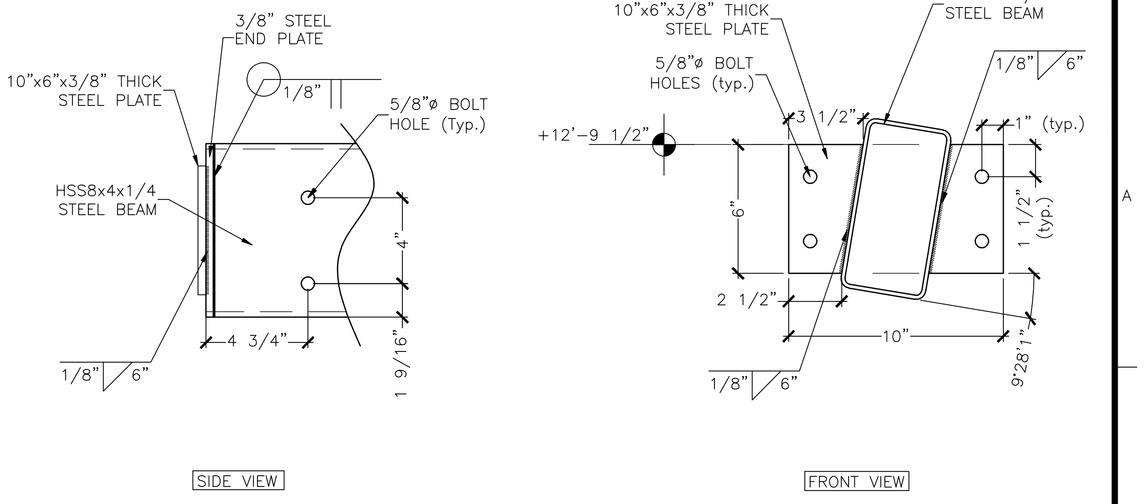

SIDE VIEW

FRONT VIEW

NOTE: AXIS OF HSS8x4x1/4 TO COINCIDE WITH PLATE CENTER OF GRAVITY

Ⓒ CANOPY #3 – LINE F — SCALE: 3" = 1'-0"

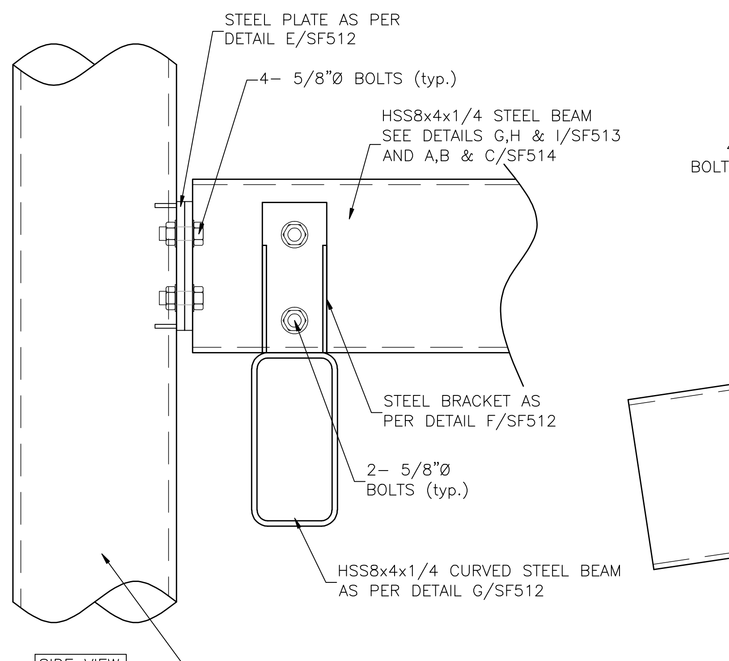

SIDE VIEW

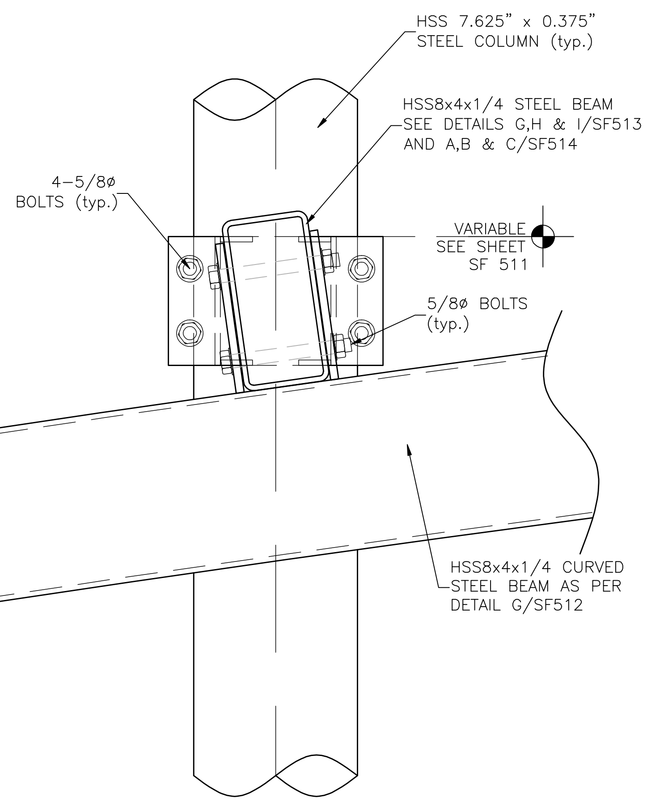

FRONT VIEW

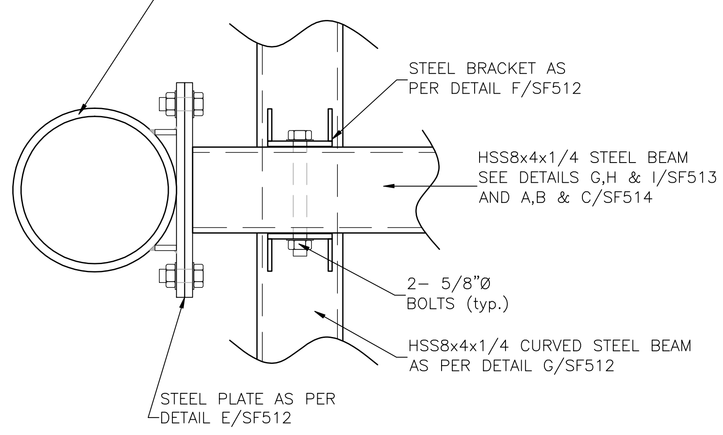

PLAN VIEW

Ⓓ TYPICAL BEAMS TO COLUMN CONNECTION DETAIL — SCALE: 3" = 1'-0"

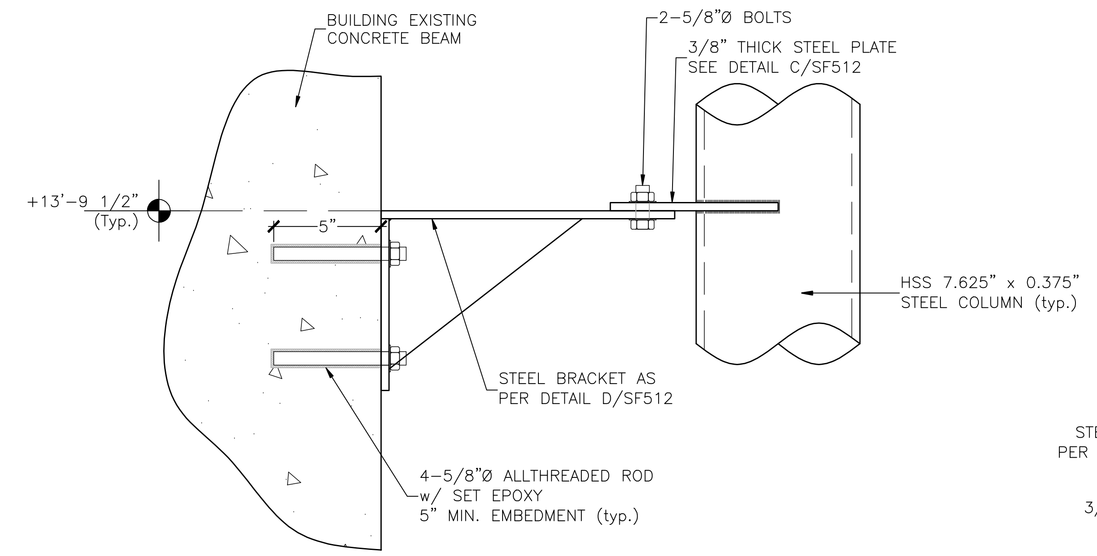

SIDE VIEW

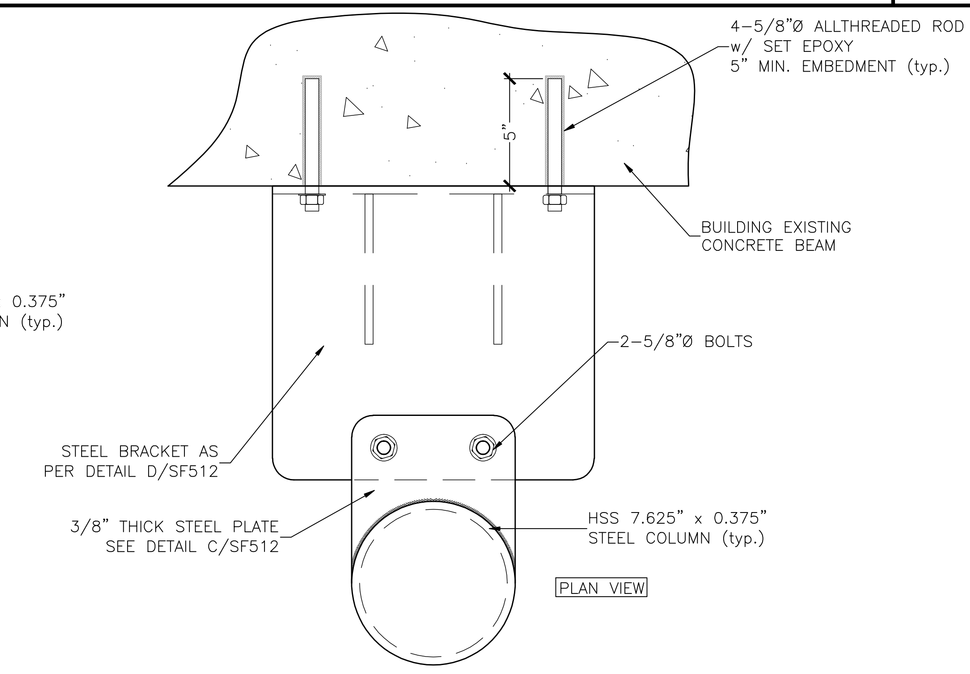

PLAN VIEW

Ⓔ TYPICAL COLUMN TO EXISTING BUILDING CONNECTION DETAIL — SCALE: 3" = 1'-0"

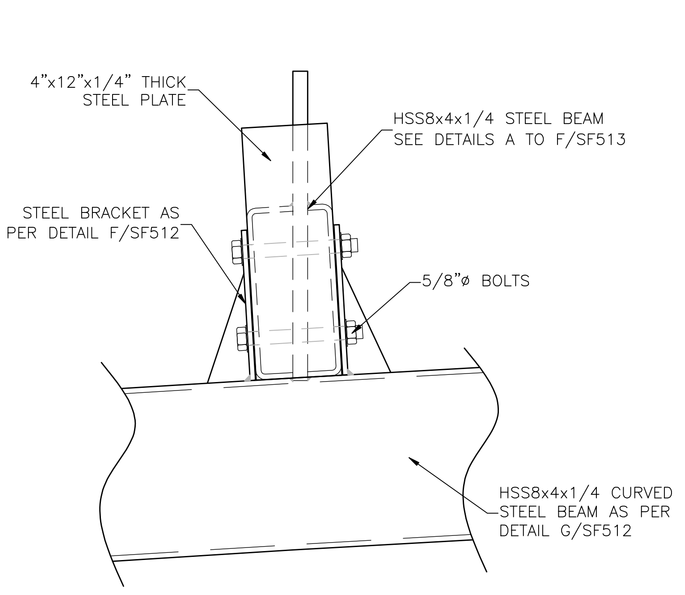

FRONT VIEW

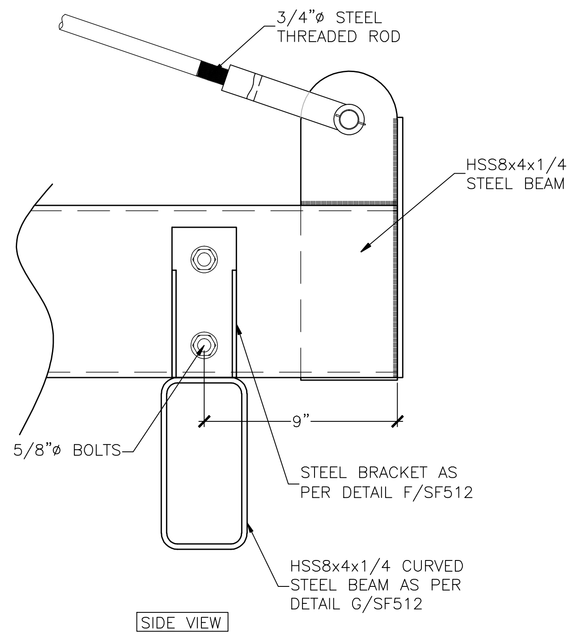

SIDE VIEW

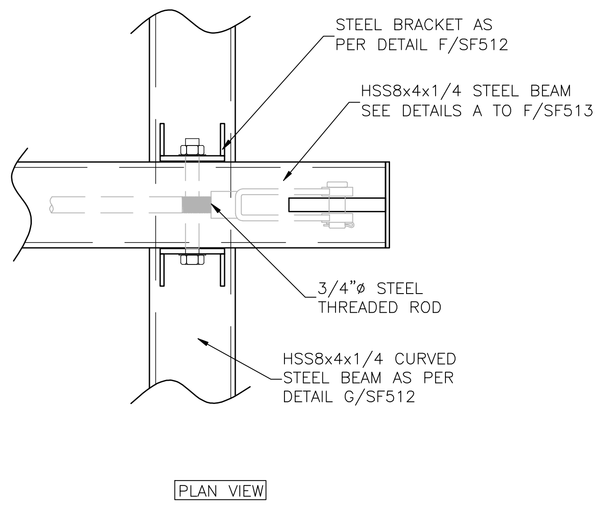

PLAN VIEW

Ⓕ TYPICAL BEAM TO BEAM CONNECTION DETAIL — SCALE: 3" = 1'-0"

100% SUBMITTAL - FOR CONSTRUCTION

Revisions:	Date

CONSULTANTS:

REGISTERED PROFESSIONAL ENGINEER ESTEBAN T. PAULI No.C51761 Exp. 6-30-12 CIVIL STATE OF CALIFORNIA

ARCHITECT/ENGINEERS:

PAULI ENGINEERING, INC.
944 N. VAN NESS AVE., FRESNO, CA 93728
PH: (559)237-4408 - FAX: (559)237-4409
E-MAIL: paulengineering@sbcglobal.net
www.paulengineering.com

Drawing Title: ATRIUM CANOPIES STRUCTURAL DETAILS

Approved: Project Director

Project Title: BUILDING 1 - CANOPIES AT ATRIUM WITH FLAT WORK IMPROVEMENT

Location: 2615 E. Clinton Ave, Fresno, CA

Date: 05-07-2012 | Checked | Drawn

Project Number: 570-11-123

Building Number: Building 1

Drawing Number: SF514

Dwg. of —

Office of Construction and Facilities Management

Department of Veterans Affairs

VA FORM 08-6231