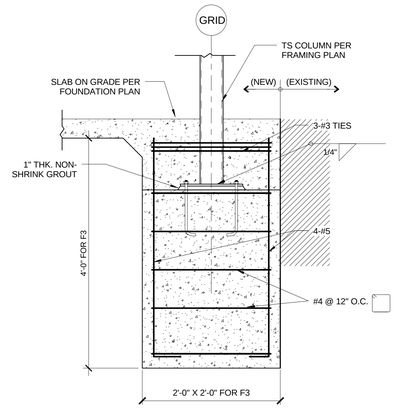

11 TS COL. FOOTING TO EXISTING

3/4" = 1'-0"

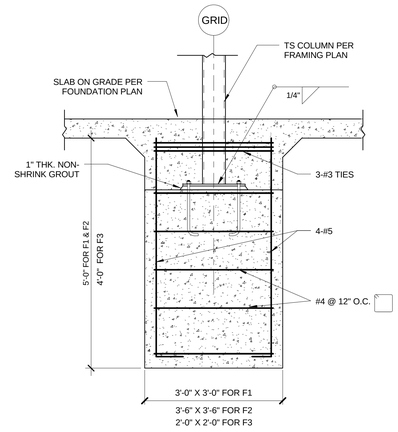

10 TS COL. FOOTING DETAIL

3/4" = 1'-0"

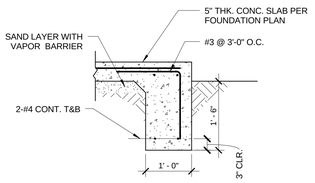

9 FOOTING DETAIL

3/4" = 1'-0"

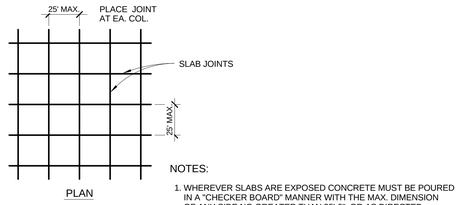

8 SLAB ON GRADE POURING PATTERN

3/4" = 1'-0"

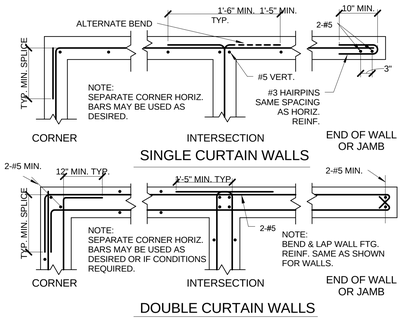

7 TYPICAL WALL FOUNDATION DETAIL

3/4" = 1'-0"

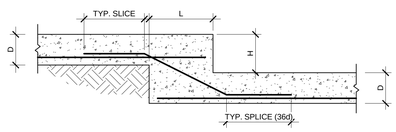

6 TYPICAL STEPPED FOOTING DETAIL

1/2" = 1'-0"

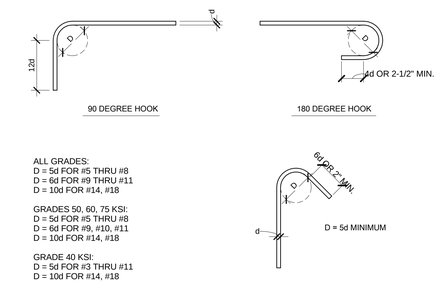

5 TYP. BAR BENDING DETAIL

3/4" = 1'-0"

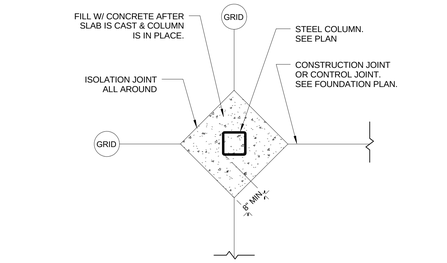

4 SLAB ON GRADE AT JOINT AT INT. COL.

3/4" = 1'-0"

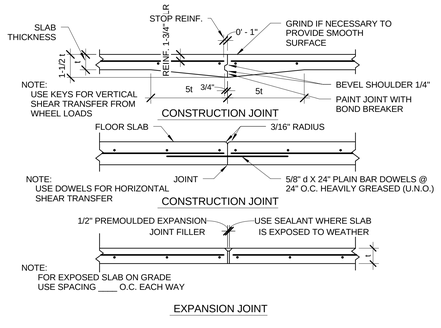

3 CONSTRUCTION/ EXPANSION JOINT DET.

3/4" = 1'-0"

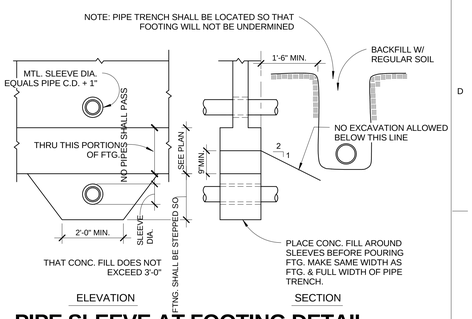

2 PIPE SLEEVE AT FOOTING DETAIL

1/2" = 1'-0"

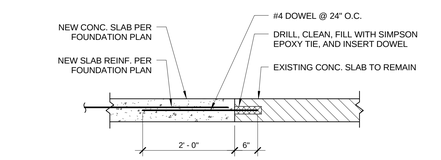

1 NEW SLAB TO EXISTING SLAB

3/4" = 1'-0"

CONSTRUCTION DOCUMENTS BID SET	06.10.2011
Revisions:	Date

CONSULTANTS:

STRUCTURAL
E&A ENGINEERS,
20505 E. VALLEY BLVD. SUITE 110
WALNUT, CA 91789-2705
TEL: (909) 598-5045
FAX: (909) 598-8585

MECHANICAL & PLUMBING
SJ ENGINEERS
300 FRANK OGAWA PLAZA, SUITE 308,
OAKLAND, CA 94612
TEL: (510) 832-1505
FAX: (510) 832-1507

ELECTRICAL
FWA INC.
330 FRANKLIN STREET,
OAKLAND, CA 94612
TEL: (510) 763-7475
FAX: (510) 763-7033

ARCHITECT/ENGINEERS:

MEI architecture + interiors

239 9TH STREET, Suite 201
SAN FRANCISCO, CA 94103
T:(415) 682-7376
F:(415) 682-7339
www.meiarchitects.com

LICENSED ARCHITECT
MEI-MEI CHAN
C-29350
11-30-11
RENEWAL DATE
STATE OF CALIFORNIA

Drawing Title
STRUCTURAL DETAILS

Approved: Project Director

Project Title
ENTRANCE VESTIBULES AND COVERED WALKWAY AT BLDGS. 20 AND 22

Location
VANCHCS - MARTINEZ

Date: JUNE 10, 2011 | Checked: GVE | Drawn: CEL

Project Number: **612-10-066**

Building Number: **BLDGS. 20 & 22**

Drawing Number: **SS4-1**

Office of Facilities Management

Department of Veterans Affairs

VA FORM 08-6231, OCT 1978

three inches = one foot
one and one half inches = one foot
one inch = one foot
three quarters inch = one foot
one half inch = one foot
three eighths inch = one foot
one quarter inch = one foot
one eighth inch = one foot