NOTES BY SYMBOL: " (#) "

1. INTERCEPT EXISTING FEEDER IN 12" X 12" X 4" D. PULLBOX. REMOVE UNUSED PORTION OF FEEDER TO BUS TAP IN PANEL "3LNE".
2. 3#2/0 & 1#6G., 1-1/2"C. THROUGH ATTIC SPACE ABOVE TO DISTRIBUTION PANEL "DP3".
3. INSTALL WIREMOLD VERTICALLY FROM RECEPTACLE TO ATTIC SPACE ABOVE. EXTEND CONDUIT THROUGH ATTIC SPACE TO PANEL. CONNECT TO SPARE 20A, 1P CIRCUIT BREAKER.
4. DISCONNECT AND REMOVE EXISTING 3#4, 1"C. FROM COOLING SIDE OF UNIT TO EXISTING PANEL "R3" LOCATED IN THE CEILING SPACE ABOVE THIS UNIT. PROVIDE 3#4 & 1#8G., 1"C. TO NEW 60A, 2P CIRCUIT BREAKER IN DISTRIBUTION PANEL "DP3".

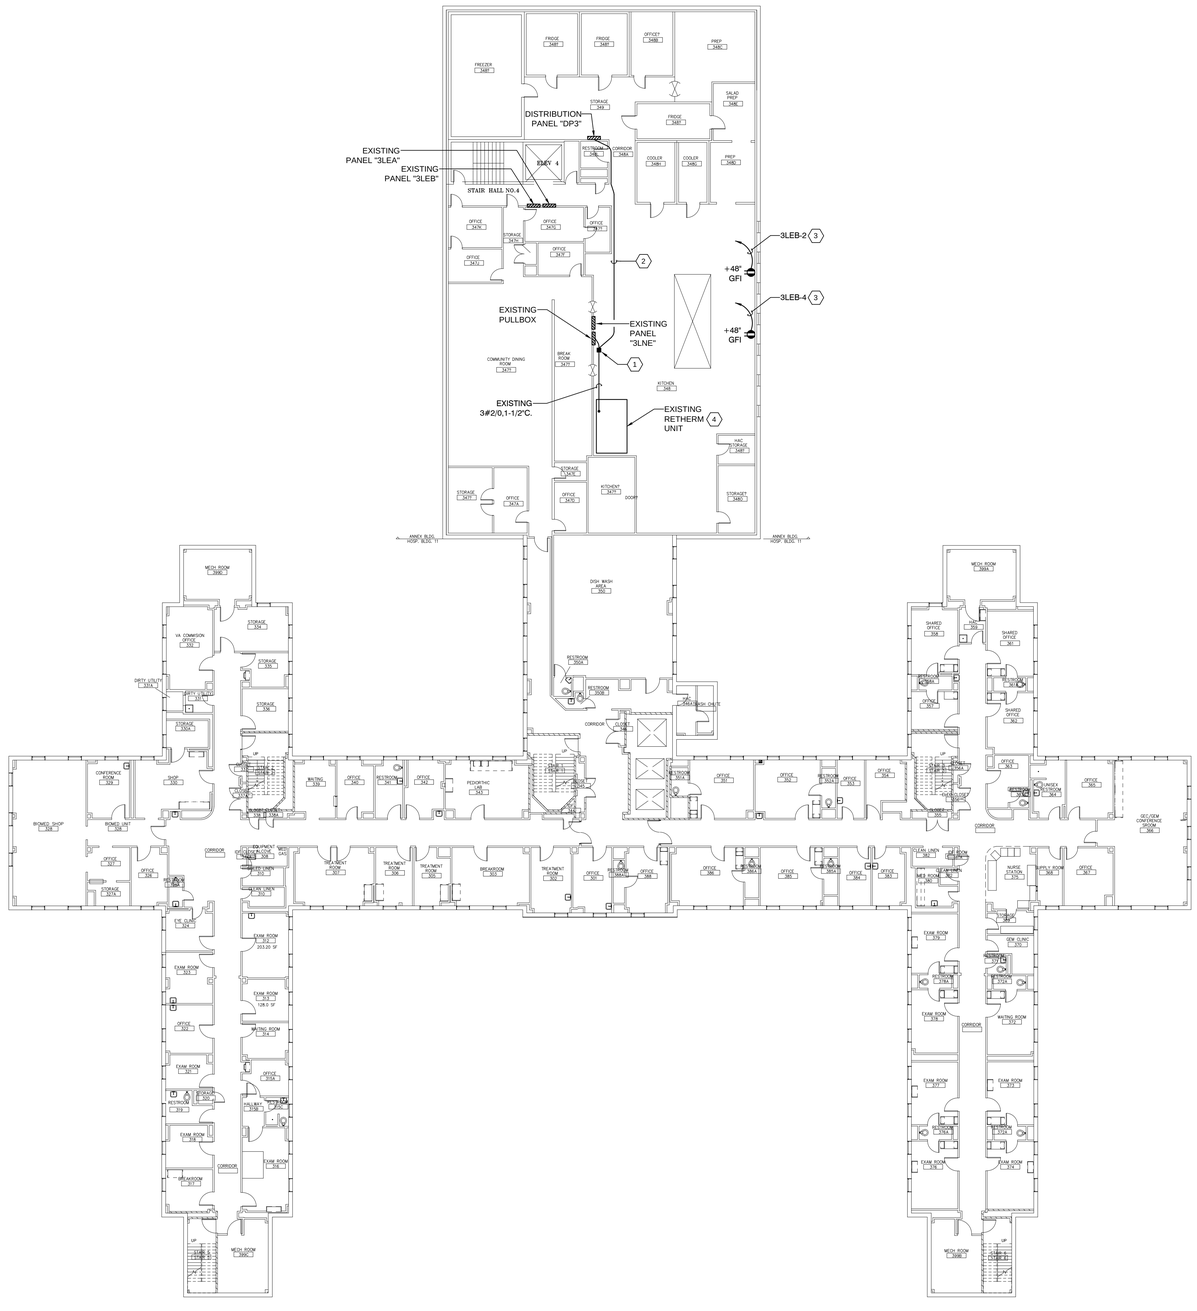

POWER PLAN - BUILDING 11 - THIRD FLOOR

SCALE: 1/16" - 1'-0"

CONSTRUCTION SET

Revisions:	Date:

CONSULTANTS:

STATE OF TEXAS
KEN RANDALL
84937
REGISTERED PROFESSIONAL ENGINEER
05/26/17

ARCHITECT/ ENGINEERS

BAIRD, HAMPTON & BROWN, INC.
ENGINEERING & SURVEYING
6300 Ridglea Place, Ste 700 Fort Worth, TX 76116 Tel: 817-338-1277 Fax: 817-338-9245
TBPE Firm 000044 E-Mail: mail@bhbinc.com Web Site: www.bhbinc.com TBPLS FIRM 10011300

Drawing Title: POWER PLAN - BUILDING 11 - THIRD FLOOR

Approved Project Director: OFFICE OF CONSTRUCTION AND FACILITIES MANAGEMENT WESTERN REGION

Project Title: UPGRADE EMERGENCY POWER
TASK ORDER NO. VA257-15-R-0634

Location: 3600 MEMORIAL BLVD., KERRVILLE, TX 78028

Date: MAY 26, 2017

Project Number: 671A4-15-123

Building Numbers: 11, 90, 96

Drawing Number: E4

Dwg. _____ of _____

Office of Construction and Facilities Management

Department of Veterans Affairs

May 26, 2017 – 8:45am
Drawing File: E:\2015.000.000\2015.144.000\01 CADD\06 Elec\E2-E4 – Building 11.dwg Layout: 3rd Floor