PROPERTY OF THE UNITED STATES GOVERNMENT - FOR OFFICIAL USE ONLY
DO NOT SCALE THIS DRAWING

ACCENT MARKS AND CHARACTERS

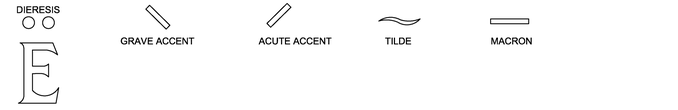

NOTE 1: THE ABOVE SYMBOLS WILL BE USED WHEN INDICATED ON THE ORDER FORM. THE SIZE OF THE SYMBOLS WILL BE RELATIVE TO THE SIZE OF THE LETTERS WITH WHICH THEY ARE USED.

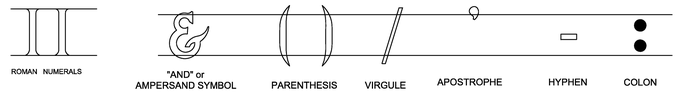

NOTE 2: ROMAN NUMERALS WILL BE USED AS PART OF PROPER NAMES, WORLD WAR DESIGNATIONS OR IN ANY MANNER INDICATED ON THE ORDER FORM. THEY WILL HAVE THE SAME HEIGHT, INSCRIBED TO THE SAME DEPTH AS THE LETTERS OF THAT LINE FOR THE INSCRIPTION OF WHICH THEY ARE A PART. WHEN RAISED, THEY WILL CONFORM IN A LIKE MANNER.

CROSS SECTION DETAIL

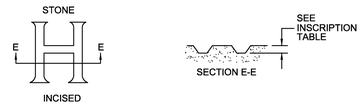

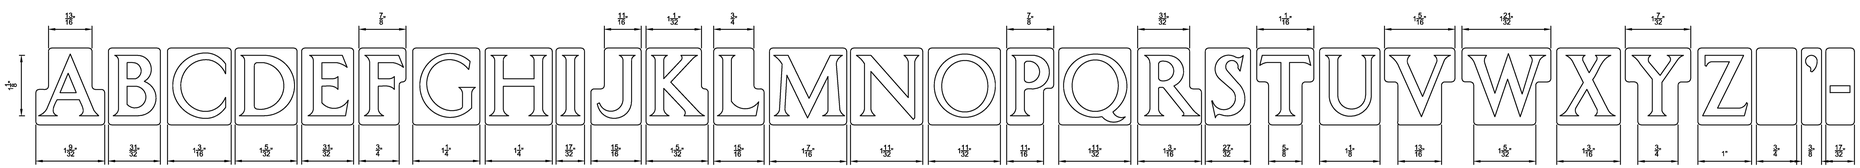

ITEM L-1

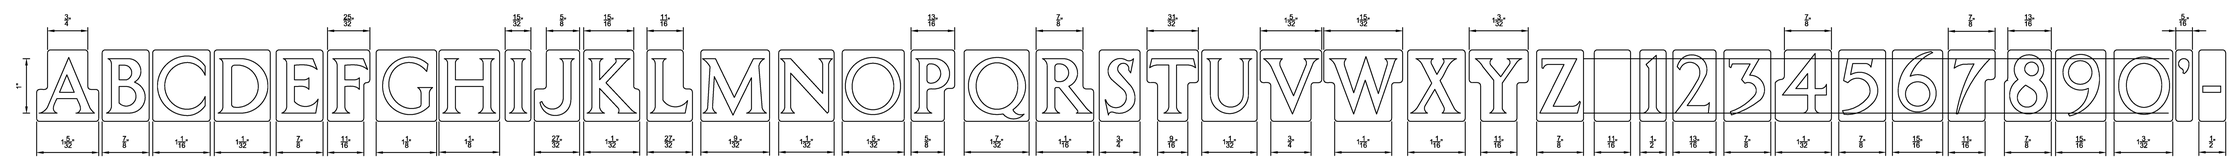

ITEM L-2

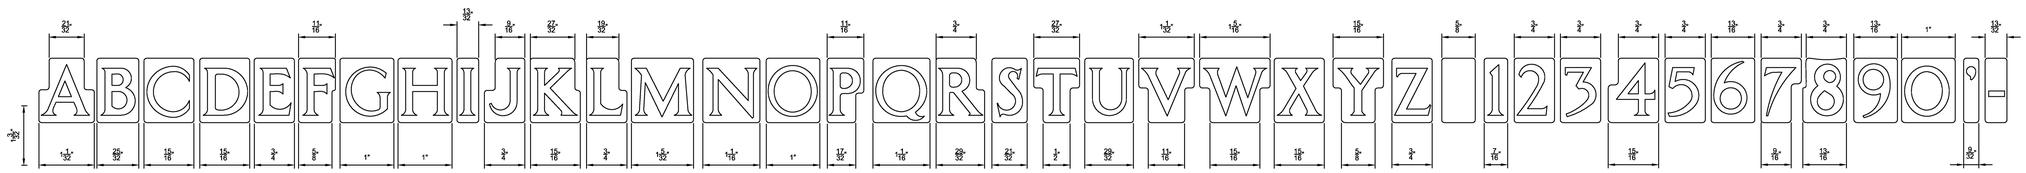

ITEM L-3

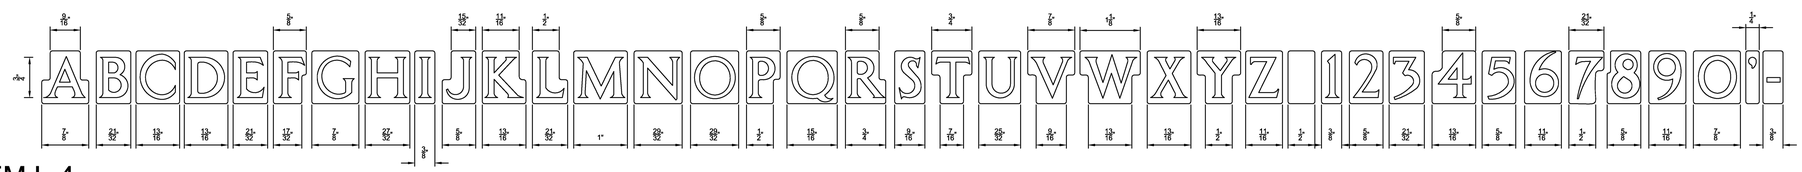

ITEM L-4

3/4" = 1" GRAPHIC SCALE

A	MOVED INCISED DETAILS TO SHT 2, DELETED EMBLEM 50, ADDED ACCENT MARKS & CHARACTERS	03-01-07
–	SUPERSEDES DRAWING ID-4 DATED 12-2-99	6/5/03
Revisions		Date

GENERAL NOTES

1. FOR MARBLE AND GRANITE NICHE COVERS:
   SMALL CAPITAL LETTERS WILL BE USED IN THE FOLLOWING MANNER:
   FOR "C" IN MC DONALD, "AC" IN MAC DONALD,
   "R" IN JR, "D" IN 2D, LIEUTENANT, "ST" IN 1ST, LIEUTENANT, ETC.
   THEY WILL HAVE THE SAME DEPTH OR RISE AS THE LARGE LETTERS.
   THE SIZE OF THE LETTERING WILL BE ITEM L-3 WHEN USED WITH ITEM L-1 AND ITEM L-4 WHEN USED WITH ITEM L-3.
2. DEPTH OF INSCRIPTION TOLERANCE SHALL BE ± 1/32".
3. CHARACTERS SMALLER THAN L-4 ARE NOT AUTHORIZED. EXCEPT ON SPECIAL OCCASIONS WITH APPROVAL OF THE COTR AT THE NATIONAL CEMETERY.
4. UPON WRITTEN APPROVAL OF THE COTR, SLIGHT REVISIONS MAY BE MADE TO L-3 AND L-4 LETTERS USED ON STONE NICHE COVERS WHICH ENLARGE THE CENTER AREAS OF LETTERS / NUMERALS TO PREVENT BLOWN LETTERING. REVISIONS ARE NOT TO CHANGE THE OVERALL SIZE, STYLE OR APPEARANCE OF LETTERING.

ITEM	LETTERS HEIGHT	INCISED STONE DEPTH
ITEM L-1	1 1/8"	6/32"
ITEM L-2	1"	4/32"
ITEM L-3	7/8"	4/32"
ITEM L-4	3/4"	4/32"
EMBLEMS	2"	3/16"

INSCRIPTION TABLE

NATIONAL CEMETERY ADMINISTRATION

Drawing Title	LETTERS, FONTS, NUMBERS & OTHER CHARACTERS FOR STONE NICHE COVERS
Project Title	GOVERNMENT HEADSTONES AND MARKERS .
Date	06-05-03
Project No.	V786P-530
Approved: Director, Memorial Programs Service	Signed
Marker Type	NICHE COVERS
Checked	
Drawn	DURHAM & ASSOC.
Approved: Chief of Operations, Memorial Programs Service	Signed
Location	.
Digital File	A-LFN&OC-1.DWG 24" x 36" SHEET
DRAWING NO.	A-LFN&OC-1
Sheet	1 or 3