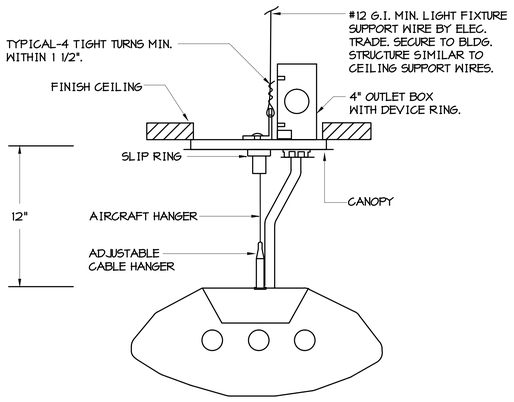

1 TYPICAL - SUSPENDED LIGHT FIXTURE MOUNTING DETAIL

NO SCALE

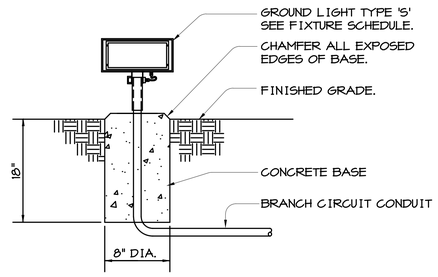

2 GROUND LIGHT FIXTURE MOUNTING DETAIL

NO SCALE

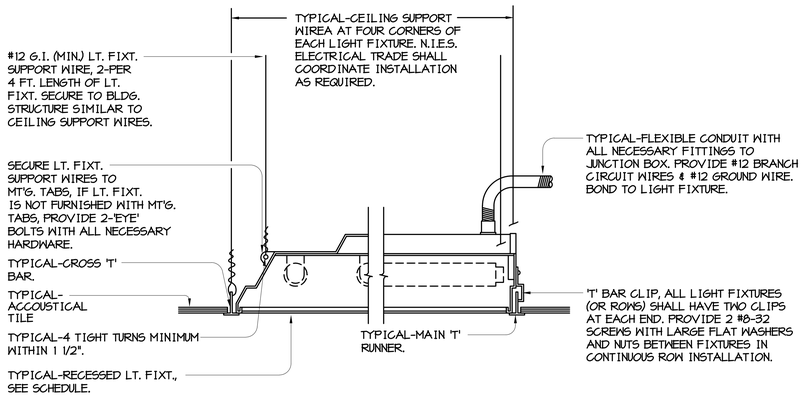

3 TYPICAL - RECESSED T' BAR LT. FIXT. MT'G DETAIL

NO SCALE

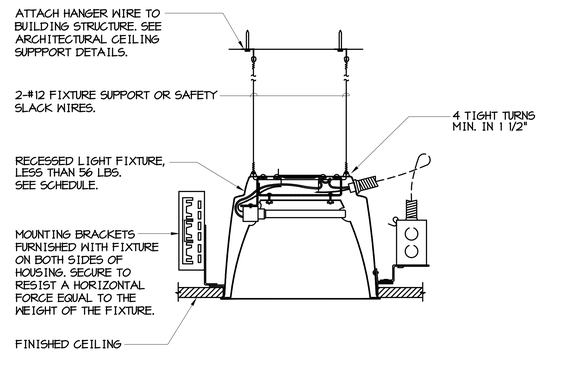

4 RECESSED DOWNLIGHT FIXTURE MOUNTING DETAIL

NO SCALE

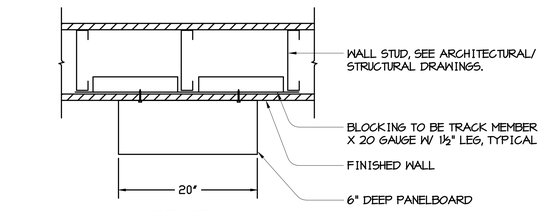

TOP VIEW

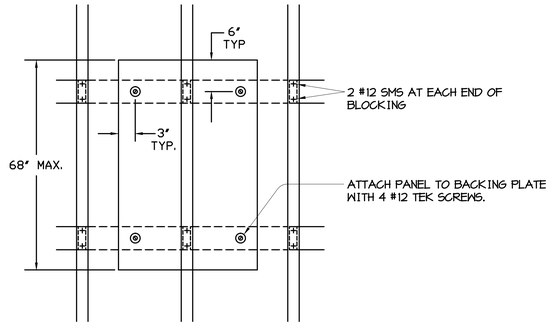

FRONT VIEW

5 SURFACE MOUNTED PANEL DETAIL

NO SCALE

NOTES:
1. USE FENDER WASHERS ON ALL SCREWS.
2. WEIGHT- 150 LBS. MAXIMUM
3. ALL SCREWS #12 SELF-TAPPING SHEET METAL SCREWS-TRAXX BY ITW BUILDEX OR APPROVED EQUIVALENT. MIN O.C. SPACING OF SCREWS IS 1" TYPICAL, UNLESS NOTED. MIN EDGE DISTANCE - ℄ SCREW TO MEMBER EDGE IS ½" TYP. UON.

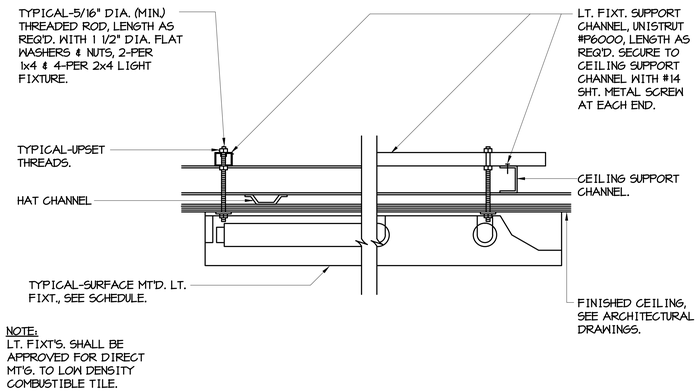

NOTE:
LT. FIXT'S. SHALL BE APPROVED FOR DIRECT MT'G. TO LOW DENSITY COMBUSTIBLE TILE.

6 TYPICAL - SURFACE MOUNTED LIGHT FIXTURE DETAIL

NO SCALE

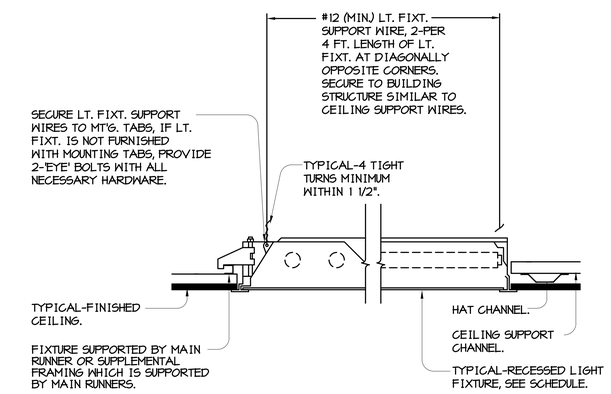

7 TYPICAL- RECESSED LIGHT FIXTURE MOUNTING DETAIL

NO SCALE

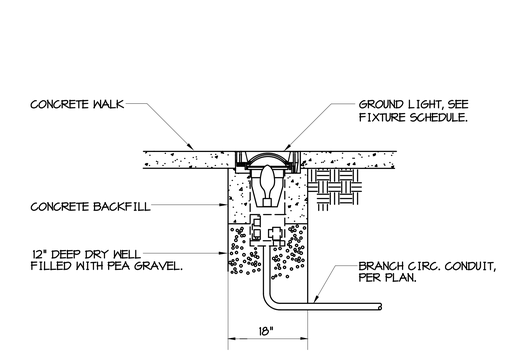

8 RECESSED GROUND LIGHT FIXTURE MOUNTING DETAIL

NO SCALE

CONSTRUCTION DOCUMENTS

Revisions	Date

REGISTERED PROFESSIONAL ENGINEER — VIRGINIA DONNA FYE — No. E 017376 — Exp 9-30-12 — ELECTRICAL — STATE OF CALIFORNIA

ECOM ENGINEERING INC.
1796 Tribute Road, Suite 100
Sacramento, CA. 95815
916.641.5600
916.641.1640 FAX
www.ecomeng.com
JOB NO. 10E286.00 PM. MARK
DESIGNERS CHERYL

Carter-Burgess
A Wholly Owned Subsidiary of Jacobs
Consultants in Architecture, Engineering, Planning, and the Environment
Sacramento Office
180 Promenade Circle, Suite 300
Sacramento, California 95834
(916) 929-3323 Fax (916) 929-1772

Subconsultant List

DREYFUSS & BLACKFORD	3540 FOLSOM BOULEVARD, SACRAMENTO, CA 95816 (916) 453-1234
CAPITAL ENGINEERING CONSULTANTS	11020 SUN CENTER DRIVE, RANCHO CORDOVA, CA 95670 (916) 851-3500
ECOM ENGINEERING INC.	1796 TRIBUTE ROAD, SUITE 100 SACRAMENTO, CA (916) 641-5600
BUEHLER & BUEHLER STRUCTURAL ENGINEERS, INC.	600 Q STREET, STE. 200, SACRAMENTO, CA. 95811 (916) 443-0303
W.L. BURLE ENGINEERS, PA	111 S. WALNUT STREET, GREENVILLE, MS 38702 (662) 332-2619
AQUA ENGINEERING, INC.	4803 INNOVATION DRIVE, FORT COLLINS, CO 80525 (970) 229-9668
THE SIERRA WEST GROUP, LLC	2730 GATEWAY OAKS DRIVE, STE. 110 SACRAMENTO, CA. 95833 (916) 925-4000

DEPARTMENT OF VETERANS AFFAIRS — UNITED STATES OF AMERICA

NATIONAL CEMETERY ADMINISTRATION

Drawing Title: ELECTRICAL DETAILS	Project Title: LOUISIANA NATIONAL CEMETERY GRAVESITE EXPANSION PHASE 1B
Approved: Director, Office of Construction Management	Building Number / Checked: MSS / Drawn: BS
Approved: Director, Project Management Service	Location: LOUISIANA NATIONAL CEMETERY ZACHARY, LOUISIANA
Date: MARCH 22, 2012	Project No.: 870CM3023B
DRAWING NO.: E-4	Dwg. 128 Of 137

CONSTRUCTION DOCUMENTS