GENERAL NOTES

1. INSTALL NEW DOOR WITH NEW LOCKSET AND CLEAR FINISH. REUSE EXISTING HINGES.

2. REFER TO APPENDIX 4 FOR DEMOLITION INSTRUCTIONS.

3. DEMOLISH ALL PADDING FROM WALLS.

4. INSTALL NEW FLOOR MOUNTED TOILET TO BATHROOM.

5. INSTALL NEW WALL MOUNTED SINK WITH COVERS OVER PLUMBING FOR ACCESSIBILITY REQUIREMENTS.

6. INSTALL GRAB BARS.

7. REMOVE CAMERA AND TURN OVER TO GOVERNMENT.

8. INSTALL CODE REQUIRED SIGNAGE.

9. INSTALL TILE IN ACCORDANCE TO MAUFACTURER'S SPECIFICATION. USE RECOMMENDED ADHESIVE. TILE WALLS TO FOUR FEET A.F.F. WITH EPOXY GROUT.

10. USE RECOMMENDED EPOXT GROUT IN ACCORDANCE TO MANUFACTURER'S SPECIFICATION, TO BE NO MORE THAN 1/8" GROUT LINE.

11. PRIME AND PAINT ALL WALLS AS SHOWN ON DRAWINGS.

12. DEMOLISH CURRENT FLOORING IN PREPARATION OF NEW FLOORING INSTALLATION.

13. ALL ANCILLARY PRODUCT ACCESSORIES TO BE PROVIDED BY THE AND INSTALLED BY THE CONTRACTOR.

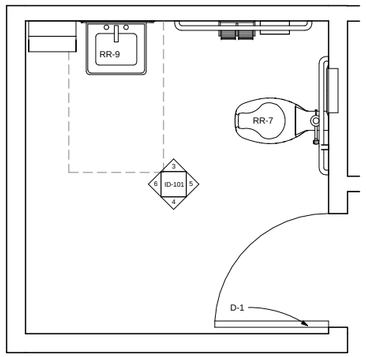

1 FLOOR PLAN
3/4" = 1'-0"

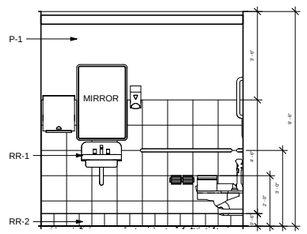

3 NORTH ELEVATION
1/2" = 1'-0"

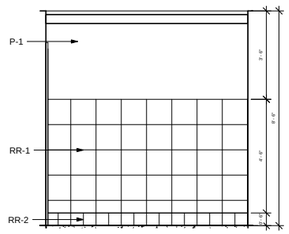

4 SOUTH ELEVATION
1/2" = 1'-0"

7 BATHROOM PERSPECTIVE

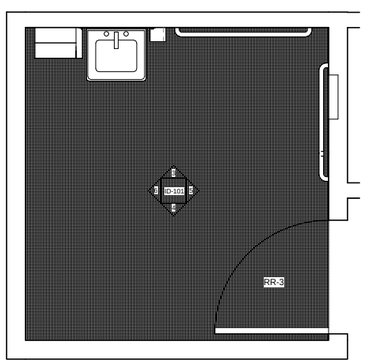

2 FLOOR FINISH PLAN
3/4" = 1'-0"

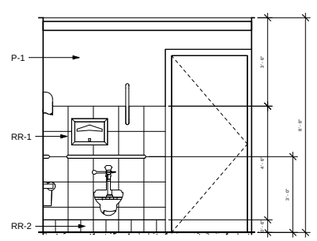

5 EAST ELEVATION
1/2" = 1'-0"

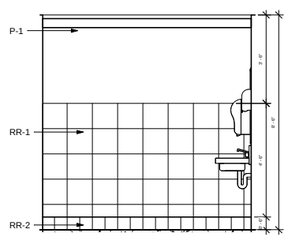

6 WEST ELEVATION
1/2" = 1'-0"

Y:\Engineering\INTERIOR DESIGN\Designer Folder\Garner\Nursing BLDG 200 GA 203 Bathroom Remodel and Point of Care\BLDG 200 RM GA 203 5/22/2017 1:18:46 PM

Revisions:	Date:

CONSULTANT
Consultant:

ARCHITECT/ENGINEER OF RECORD
A/E:

STAMP

Office of Construction and Facilities Management

VA U.S. Department of Veterans Affairs

Drawing Title	BATHROOM REMODEL
Phase	
Project Title	EMERGENCY DEPARTMENT SAFE ROOM
Project Number	# 662-17-0016
Building Number	BLDG 200
Approved:	
Location	SAN FRANCISCO VA MEDICAL CENTER
Issue Date	5/19/2017
Checked	
Drawn	GCM
Drawing Number	ID-101

VA FORM 08 - 6231