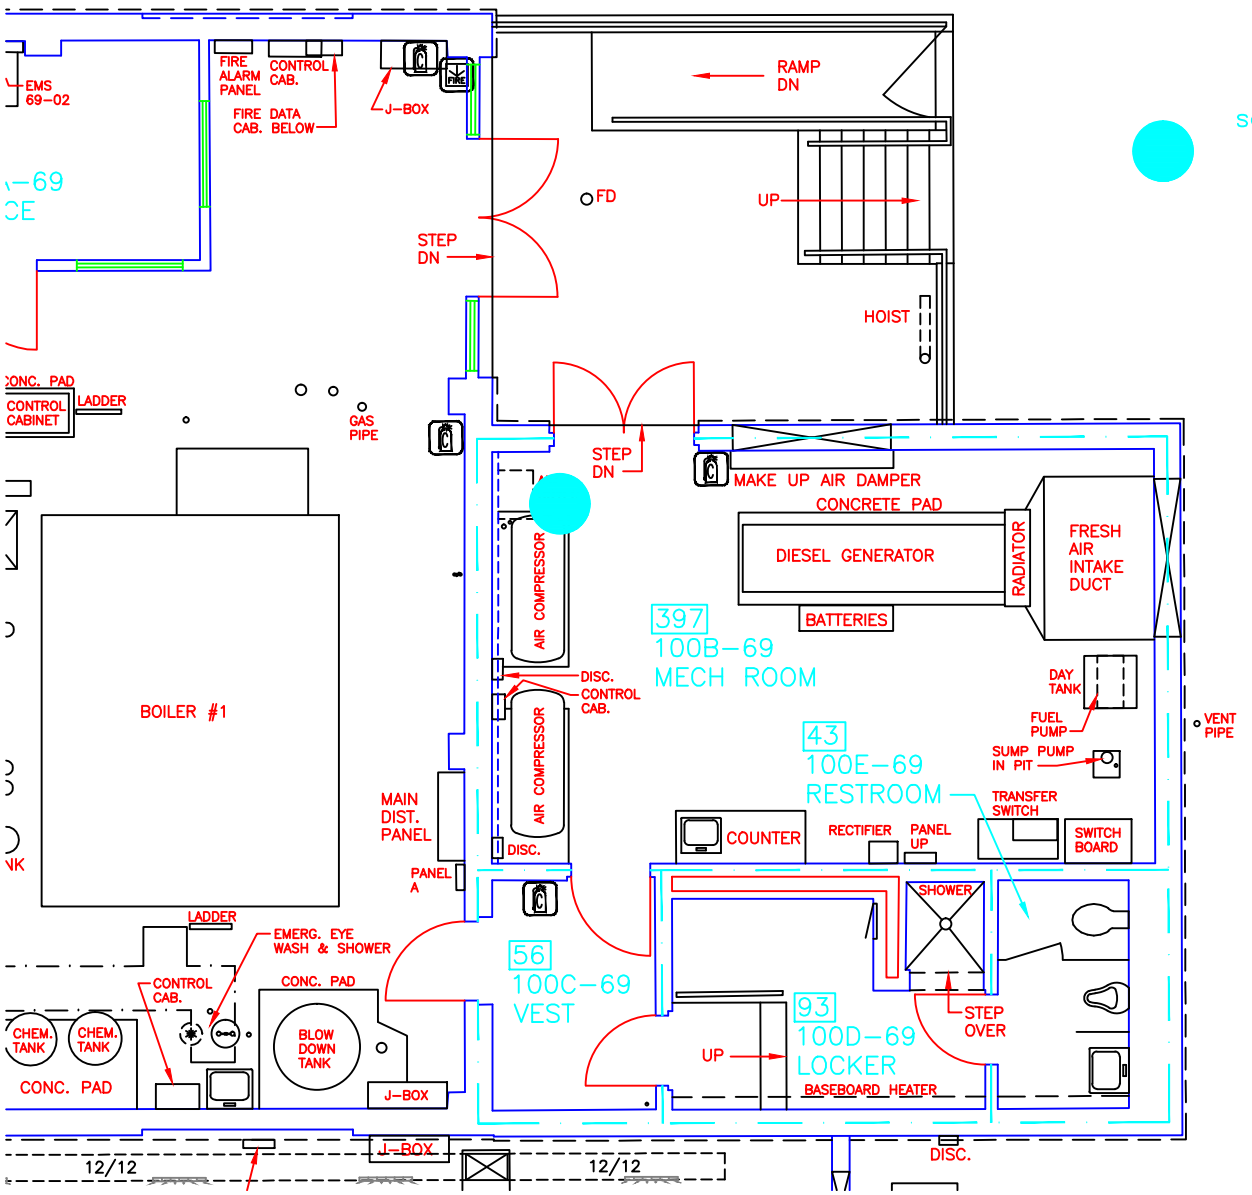
secure cab with latch lock, hinges, fan
EMS 69-02
FIRE ALARM PANEL
CONTROL CAB.
FIRE DATA CAB. BELOW
J-BOX
RAMP DN
FD
UP
STEP DN
HOIST
CONC. PAD
CONTROL CABINET
LADDER
GAS PIPE
STEP DN
MAKE UP AIR DAMPER
CONCRETE PAD
DIESEL GENERATOR
RADIATOR
FRESH AIR INTAKE DUCT
BATTERIES
AIR COMPRESSOR
397
100B-69
MECH ROOM
DISC.
CONTROL CAB.
DAY TANK
FUEL PUMP
VENT PIPE
BOILER #1
43
100E-69
RESTROOM
SUMP PUMP IN PIT
TRANSFER SWITCH
MAIN DIST. PANEL
COUNTER
RECTIFIER
PANEL UP
SWITCH BOARD
PANEL A
SHOWER
LADDER
EMERG. EYE WASH & SHOWER
56
100C-69
VEST
CONTROL CAB.
CONC. PAD
CHEM. TANK
CHEM. TANK
BLOW DOWN TANK
93
100D-69
LOCKER
STEP OVER
UP
BASEBOARD HEATER
CONC. PAD
J-BOX
12/12
12/12
DISC.