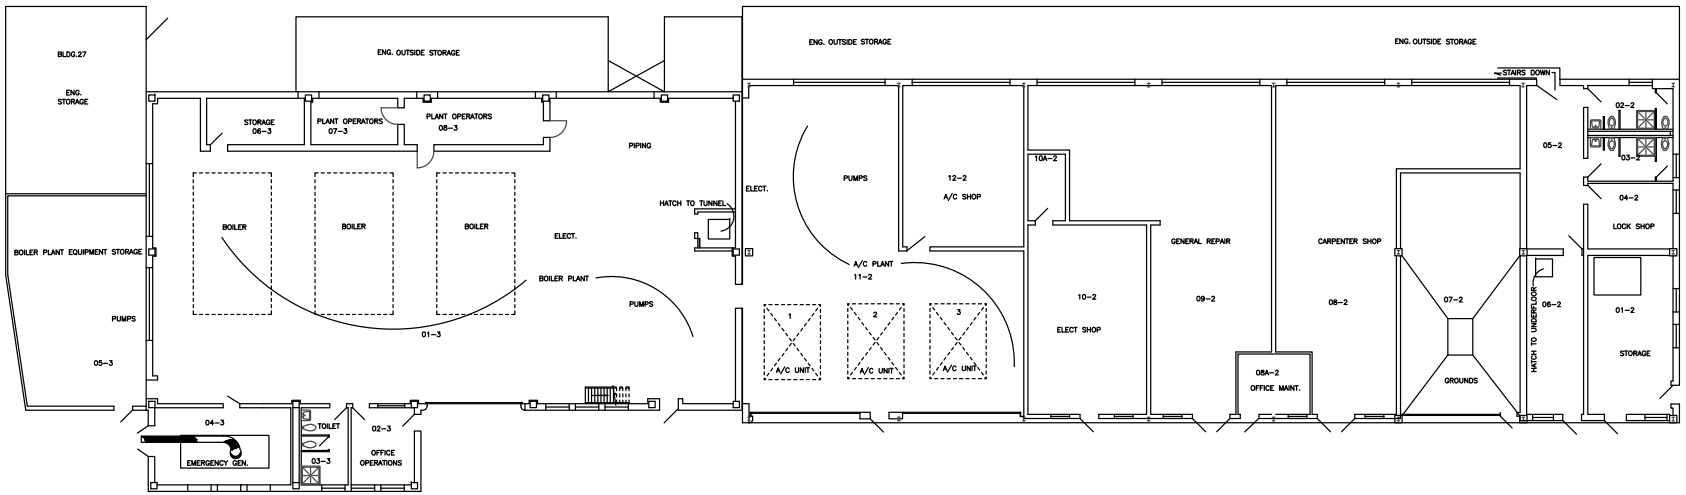

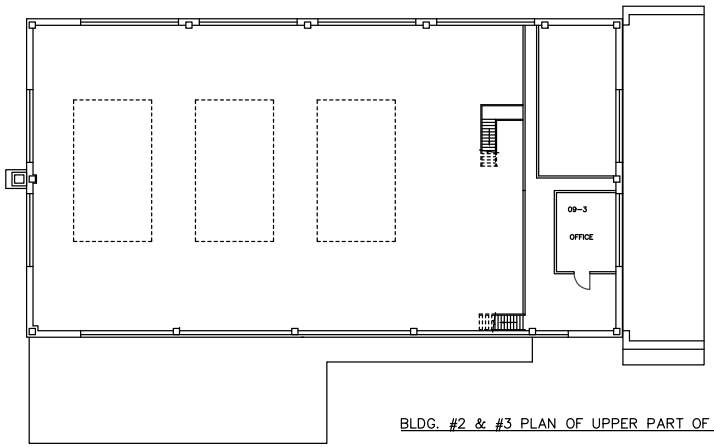

BLDG. #2 & #3 PLAN OF UPPER PART OF BOILER HOUSE
SCALE: 1/8"=1'-0"

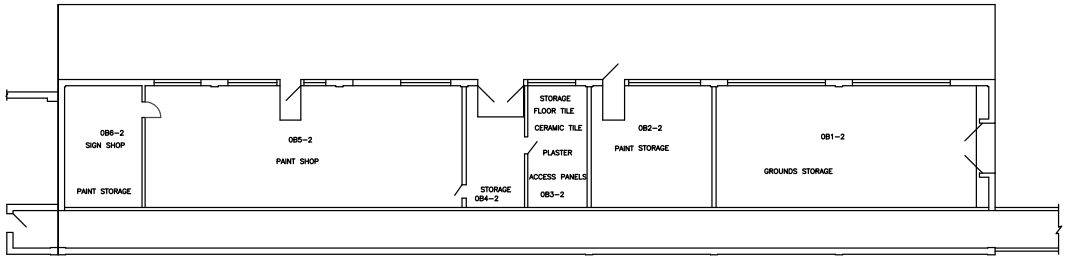

BLDG. #2 & #3 EQUIPMENT STORAGE FLOOR PLAN
SCALE: 1/8"=1'-0"

N

BLDG. #2 & #3 FLOOR PLAN
SCALE: 1/8"=1'-0"