GENERAL DRAWING NOTES:

EQUIVALENCIES HAVE BEEN GRANTED FOR THE FOLLOWING:

1. SELF CLOSING DOOR HARDWARE IN DOMICILLIARY OCCUPANCIES–DATED 1/09/98

2. INSTALLATION OF WIRELESS ACCESS POINT EQUIPMENT WITHIN EXIT STAIR ENCLOSURES–DATED 2/11/10

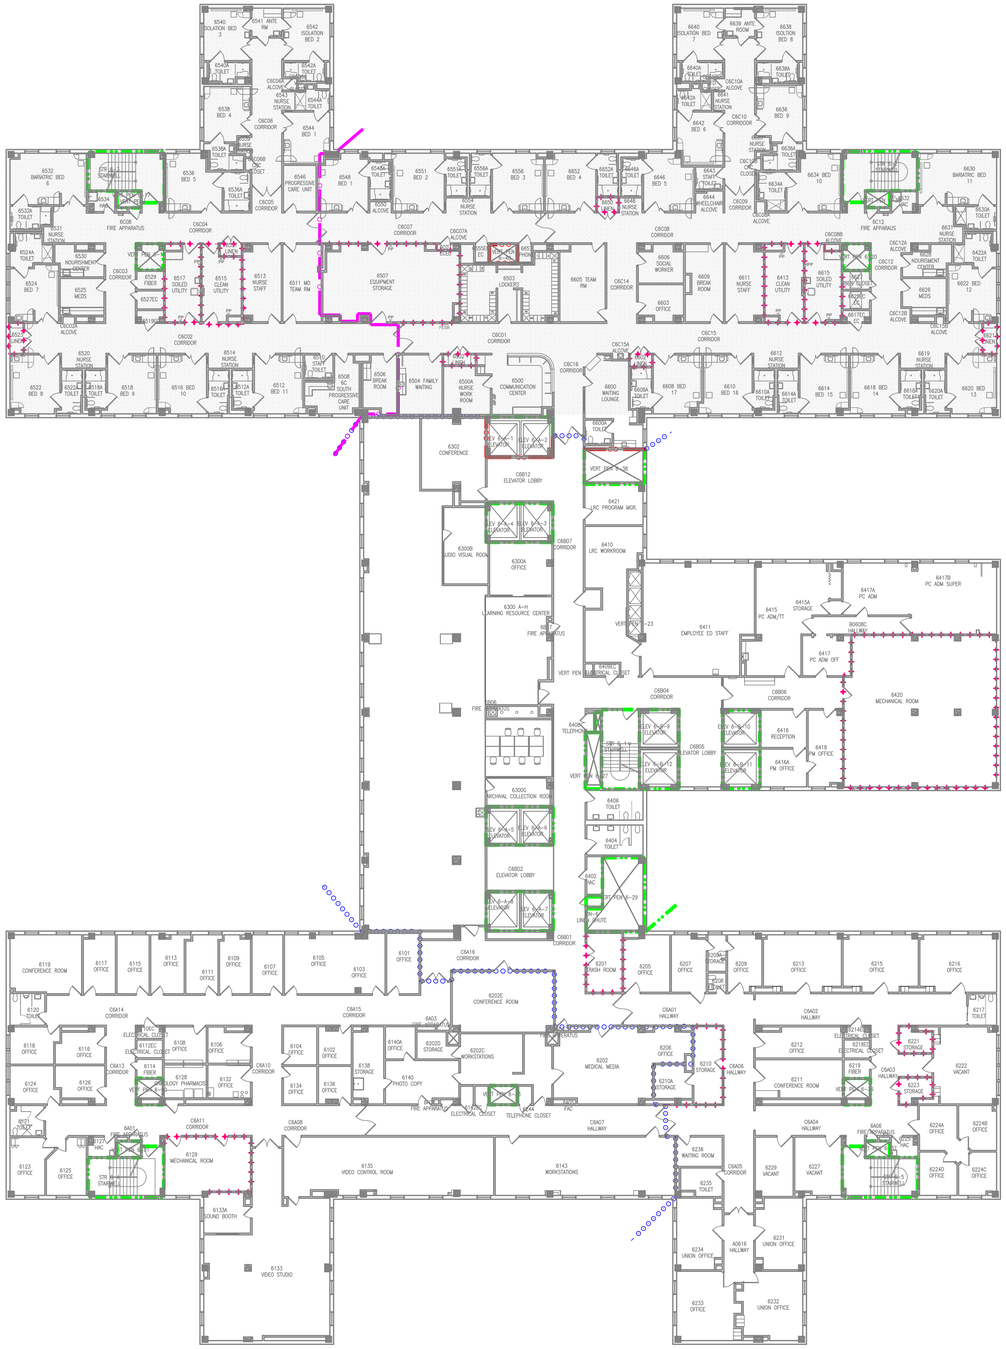

HAP OCCUPANCY
21,685s.f.
AMBULATORY OCCUPANCY
36,271s.f.

SYMBOLS LIST

- 2 HOUR FIRE BARRIER
- 1 HOUR FIRE BARRIER
- 2 HOUR FIRE/SMOKE BARRIER
- 1 HOUR FIRE/SMOKE BARRIER
- 30 MINUTE SMOKE BARRIER
- SMOKE RESISTIVE HAZARDOUS AREA

BUILDING 111 SIXTH FLOOR

FULLY SPRINKLERED
HEALTH CARE OCCUPANCY

Revisions	Date	CLEMENT J. ZABLOCKI VAMC 5000 W. National Ave. Milwaukee, WI 53295	FP&C CONSULTANTS, INC. 1520 MAIN STREET INDIANAPOLIS, IN 46224 (317)486-5188	Drawing Title: BUILDING 111 SIXTH FLOOR	Client Project No.	Contract No.	Project Title: STATEMENT OF CONDITIONS	Designed By: BAA	Checked By: BAA	Drawn By: DN
FP&C Proj.#: 1751.54					Building No. 111	AutoCAD File Name SOC07 111-6		Location: CLEMENT J. ZABLOCKI VAMC MILWAUKEE, WISCONSIN		Date: 12/2016
									Scale: NO SCALE	Drawing No.: SOC-7 Sht. 7 Of 14