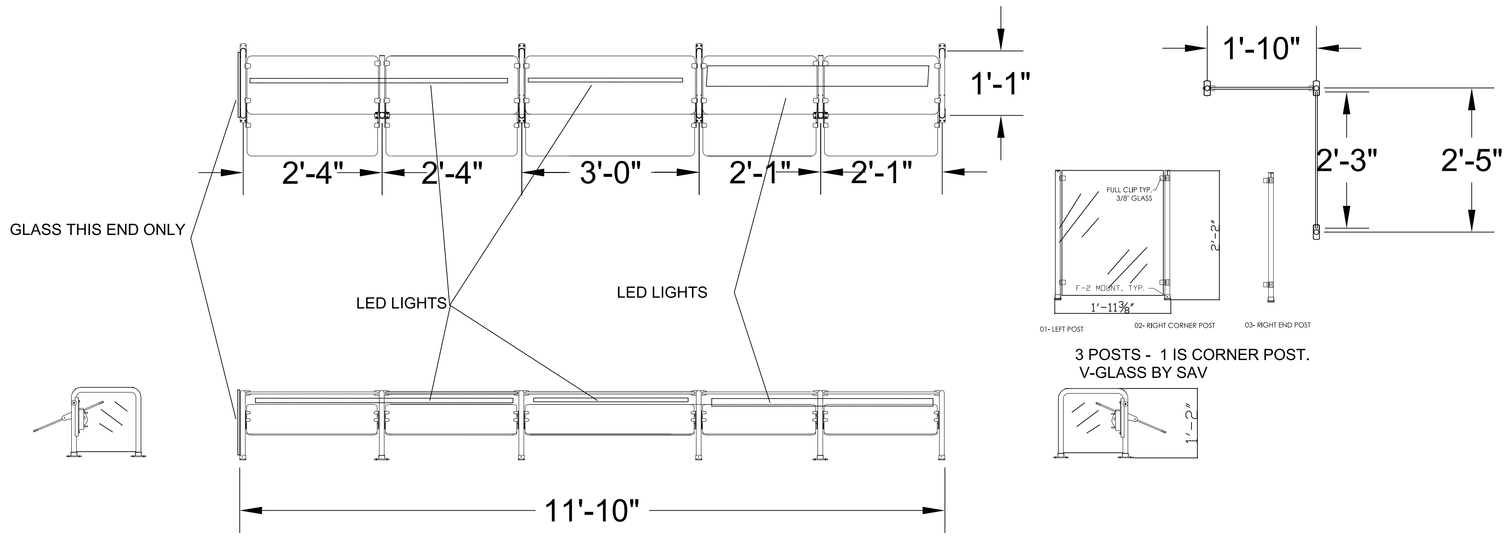

3 POSTS - 1 IS CORNER POST.
V-GLASS BY SAV

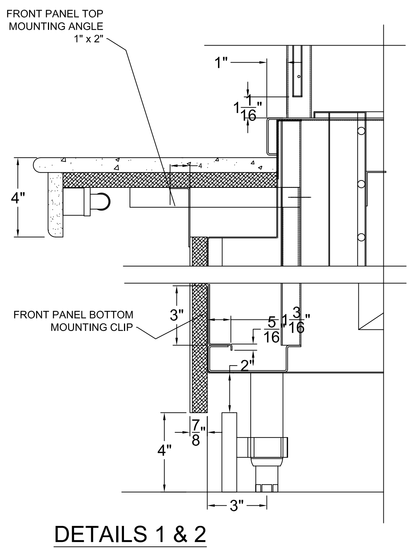

DETAILS 1 & 2

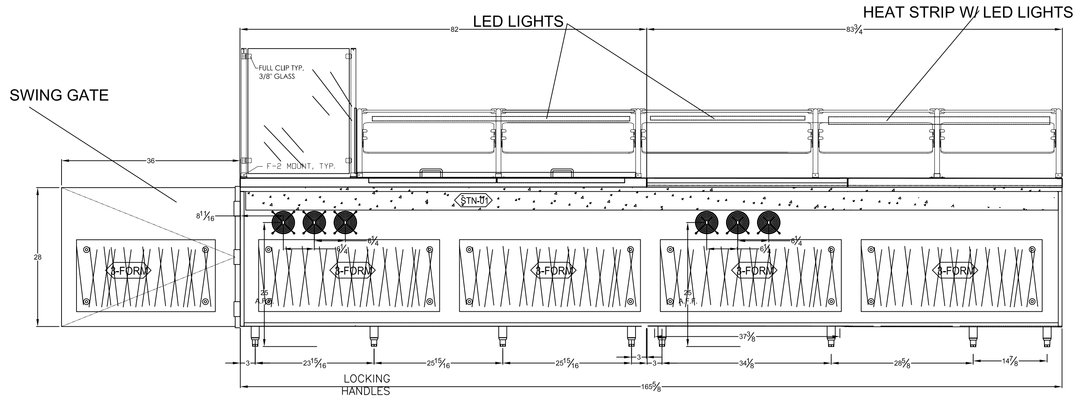

ELEVATION "D" W/ SWING GATE

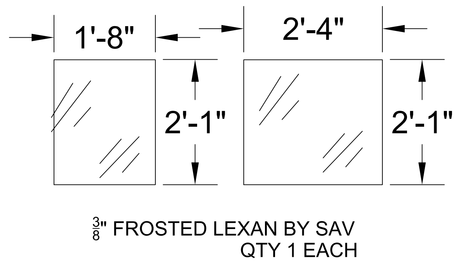

3/8" FROSTED LEXAN BY SAV
QTY 1 EACH

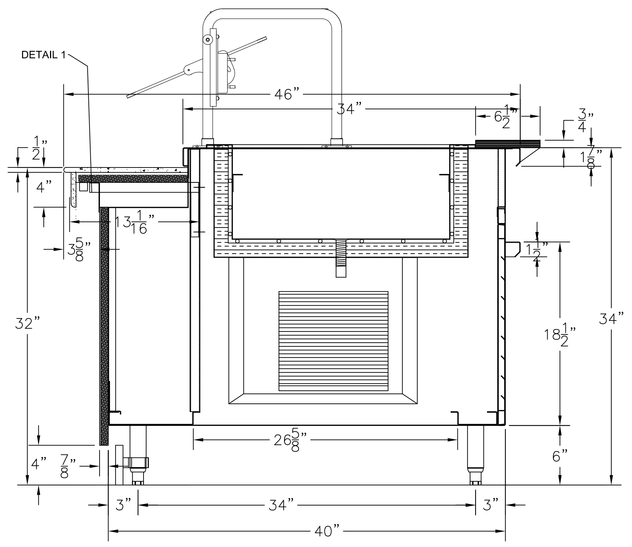

SECTION "1"

CB9 ENCORE OVEN 33/22/23 208/1 30A BY OTHER

OG3 1-DRAWER WARMER 20/28/10 120/13.8A BY SAV
HATCO HDW-1BN

TURBO OVEN & DELI COUNTER
TO BE ON SEPARATE CIRCUITS

(000) COMPONENTS					
ITEM	QTY	MANUFACTURER, PART #, AND DESCRIPTION	AFS PART #	SUPPLIED BY:	INSTALLED BY:
01	1	CONDENSING UNIT M4TT-0080-CFA-020 R404A	532380	AMF	AMF
02					
03					
04					
05	3	4 X 4 BOX, ELEC JUNCTION BOX (DEEP)	221590	AMF	AMF
06	1	HATCO HDW-1BN DRAWER WARNER	139089	AMF	AMF
07	2	CHG R24-9175-C LOCKING LATCH HANDLE	102A447P10	AMF	AMF
08					
09	4	CHG EDGEMOUNT REFG HINGES	760110	AMF	AMF
10	2	CHG MAGNETIC DOOR GASKET	072410	AMF	AMF
11	1	REFRIGERATOR LIGHT FIXTURE	156830	AMF	AMF
12	1	INCANDESCENT LIGHT	154150	AMF	AMF
13	1	THERMOMETER	045350	AMF	AMF
14	2	PUSH BUTTON SWITCH	524400	AMF	AMF
15	03	DOUBLE ACTION SWING GATE HINGE OUTWATER LARGE	758900	AMF	AMF
16	20	1-3/16" DIA STAND OFF CRL# SS33	047885	AMF	AMF
17					
18	4	HANDY BOX	221540	AMF	AMF
19	2	LIGHT SWITCH COVER BROWN	222130	AMF	AMF
20	2	COVER SWITCH SS 1G	221180	AMF	AMF
21	8	PILASTER STRIP	041710	AMF	AMF
22	8	SNAP IN SHELF CLIP	041860	AMF	AMF
23	5	J16-1000-SQ BLK END CAP	271240	AMF	AMF
24					
25	3	BLANK COVER 4 X 4, #STC52C1	221600	AMF	AMF
26	2	COVER DUPLEX RECEPT P&S SS 1G	221190	AMF	AMF
27	1	COVER SS DECOR 1 G	221230	AMF	AMF
28					
29	2	BREAKER, CIRCUIT USECO 100A485P41	222050	AMF	AMF
30	1	BREAKER, CIRCUIT SAME AS USECO 100A485P41	220060	AMF	AMF
31	2	THERMOSTATIC EXPANSION VALVE R134A	523080	AMF	AMF
32	1	DEFROST TIMER #TM1QTUZ-120U	546081	AMF	AMF
33	1	CONTROL, ELECTRONIC TEMPERATURE	142230	AMF	AMF
34	1	POWER CORD	536350	AMF	AMF
35	1	EAG13017B (PAS660) SWITCH) SPST 120V	220960	AMF	AMF
36	1	BAR, GROUND BAR KIT	220170	AMF	AMF
37	1	PLUG, ELECTRICAL MALE	220860	AMF	AMF
38					
39	1	ELECTRIC CONDENSATE PAN	401280	AMF	AMF
40	1	2" GROMMET	623140	AMF	AMF
	8	1-3/16" DIA STAND OFF CRL# SS33	047885	AMF	AMF
01	1	WELLS HT-300AF HOT FOOD UNIT WITH AUTO FILL	139730	AMF	AMF
02	1	RCP7200 COLD PAN	AFCP2-7	AMF	AMF
03	1	PANEL, CIRCUIT BREAKER	220120	AMF	AMF
04	13	VANTAGE ELEC GROUP #MLSDLB1850LED LED 12" LIGHT BAR MAXL	150013	AMF	AMF
05	1	VANTAGE ELEC GROUP #MLSDLB9650LED LED 6' LIGHT BAR MAXL	150014	AMF	AMF
06	3	VANTAGE ELEC GROUP #MLSDLBJL700 JOINER LEAD 70" W 1 PLUG HARD WIRE	150015	AMF	AMF
07	16	CHG #A78-4460 CLAMP SPRING KICK PLATE	042400	AMF	AMF
08	16	FOOT INSERT ROUND ADJUSTABLE HEX TOE	041380	AMF	AMF
09	8	CHG #M75-5003 LIFT OFF FLAG HINGES	760350	AMF	AMF
10	2	HANDY BOX 2.125" DEEP, STC5837112	221540	AMF	AMF
11	2	LIGHT SWITCH BROWN	222130	AMF	AMF
12	2	LIGHT SWITCH COVER SS 1G	221180	AMF	AMF
13	4	CATCH, CABINET, MAGNETIC, SNAP-IN TYPE	044081	AMF	AMF
14	10	END CAP BLACK 1" #SHK-325-BK	271240	AMF	AMF
15	2	BOX, ELECTRICAL JUNCTION BOX (DEEP)	221590	AMF	AMF
16	1	DUPLEX RECPT BRN, 20 AMP 120V	220900	AMF	AMF
17	1	COVER RECEPT DUPLEX 1 GANG 4" X 4"	221660	AMF	AMF
18	1	BAR, GROUND BAR KIT	220170	AMF	AMF
19	1	VALVE, BRONZE SWEAT BALL	091325	AMF	AMF
20	4	SLEEVE, COMPRESSION	091089	AMF	AMF
21	4	ELBOW, COMPRESSION FEMALE ELL	092140	AMF	AMF
22	1	PLUG, ELECTRICAL MALE 5-15P	220860	AMF	AMF
23	6	FAN GRILL	534620	AMF	AMF
24	6	MUFFING FAN	533270	AMF	AMF
25	6	HARNESS	535210	AMF	AMF
26	1	ENGLISH MFG #AMA-101A WITH (1)W/HEAT STRIP WITH LIGHTS & LED LIGHTS & NARROW FLANGE.	000000	AMF	AMF

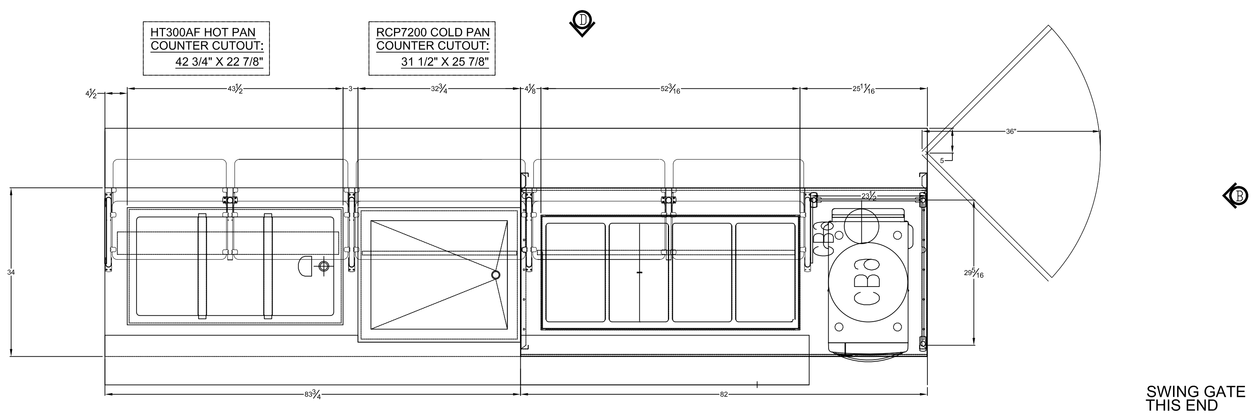

PLAN VIEW

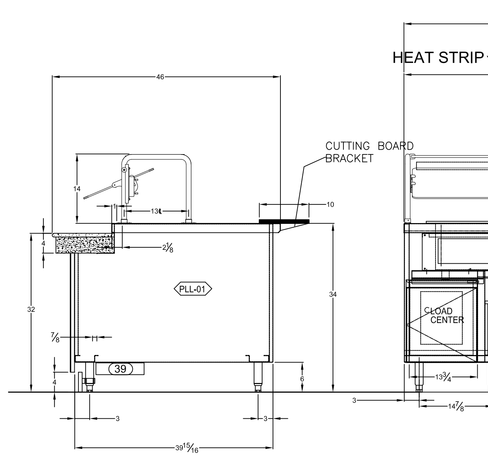

ELEVATION "C"

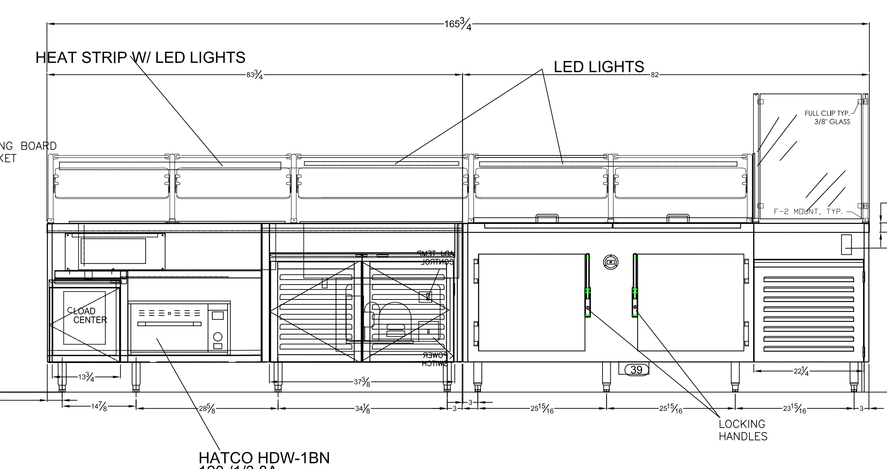

ELEVATION "A"

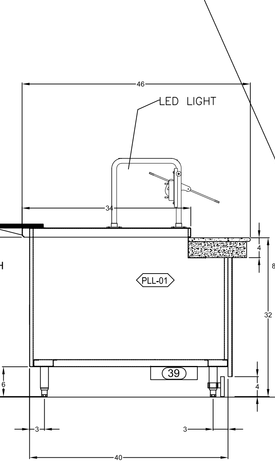

ELEVATION "B"

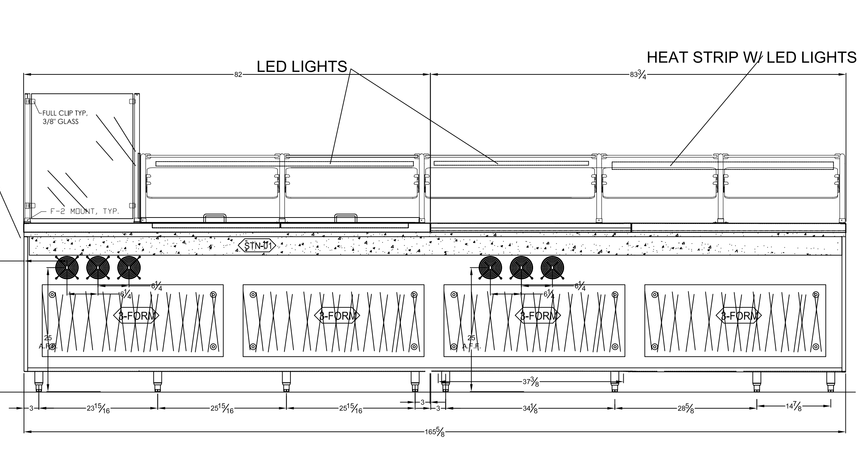

ELEVATION "D"

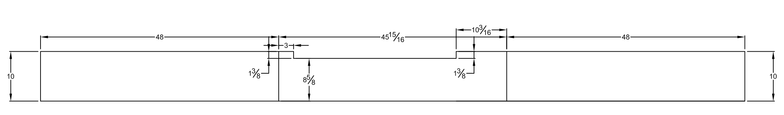

CUTTING BOARD - 3/4" THK BROWN RICHLITE

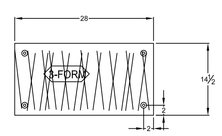

3/8 3 FORM PANELS –
(TBD MATCH ARCH.
SAMPLES – QTY 1
SWING GATE

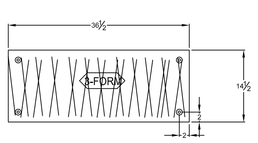

3/8 3 FORM PANELS –
(TBD MATCH ARCH.
SAMPLES – QTY 4

ELECTRICAL AND REFRIGERATION SPECIFICATIONS FOR RCP-7200								
VOLTS	HP	AMPS SINGLE PHASE			REFRIGERANT		DESIGN PRESSURE	
		LRA	MFS	L1-N	TYPE	QTY	HIGH	LOW
115	1/4	38	15	5.5	R-134-A	28 OZ	440	162

ALL-AMERICAN
MILLWORK & FABRICATION, LLC
735 FLORENCE RD. SAVANNAH, TN 38372
PHONE 731-925-2200 FAX 731-925-2840
AN ALL-AMERICAN HOLDINGS COMPANY

CORIAN CERTIFIED
DUPONT CORIAN®
AWI A3435
MEMBER NAFEM

PROJECT NAME & LOCATION:
VETERAN'S CANTEEN #562
ERIE, PA

ITEM DESCRIPTION:
CUTTING BOARD / GRILL COUNTER

(00000) MATERIAL / FINISH	
SSL = Stainless Steel Laminate; PLL = Plastic Laminate; MMS = Man Made Stone; STN = Stone; SLS = Solid Surface; CTB = Cutting Board	PLY = Plywood; WOD = Wood; STA = Stain; PNT = Paint; TLE = Tile
S/S = Stainless Steel; STL = Steel; GLV = Galvanized Metal; ALU = Aluminum; SND = Sound Deadener	BRK = Brick; CVB = Cove Base; MLD = Molding; GLS = Glass; INS = Insulation
S/S-01	14 GA 304 S/S
S/S-02	16 GA 304 S/S
S/S-03	18 GA 304 S/S
S/S-04	1 1/2" S/S SQ TUBE
PLY-01	3/4" PLYWOOD
STN-01	SILESTONE "SELENO"
PLL-01	FORMICA #5884 "CHESTNUT WOODLINE"
3-FORM	3 FORM -- (TBD-MATCH ARCH. SAMPLES)
PLL-03	LAMINATE FOR KICKPLATE - BLACK CODEMO
S/S-05	1 5/8" S/S TUBE
GLS-01	1/4" TEMPERD GLASS (ENGLISH MFG)
S/S-06	20 GA 304 STAINLESS STEEL

APPROVALS

CUSTOMER APPROVAL
- ☐ APPROVED BY _____ DATE: _____
- ☐ APPROVED AS NOTED _____ DATE: _____
- ☐ REVISE & RESUBMIT _____ DATE: _____

AFC APPROVAL
- ☐ APPROVED BY _____ DATE: _____

△ REVISIONS

ITEM	DATE	REV. BY:	CHECKED:	DESCRIPTION
1	8/18/17	JM		REVISED PER MARKUP AND CHANGED FINISHES
2				
3				
4				

DATE: 5/18/17
SCALE: NTS
DRAWN BY: WD
CHECKED: WD
SUBMITTED BY: WD
PROJECT/PRODUCT#
121-4-1
SHEET NO. S1