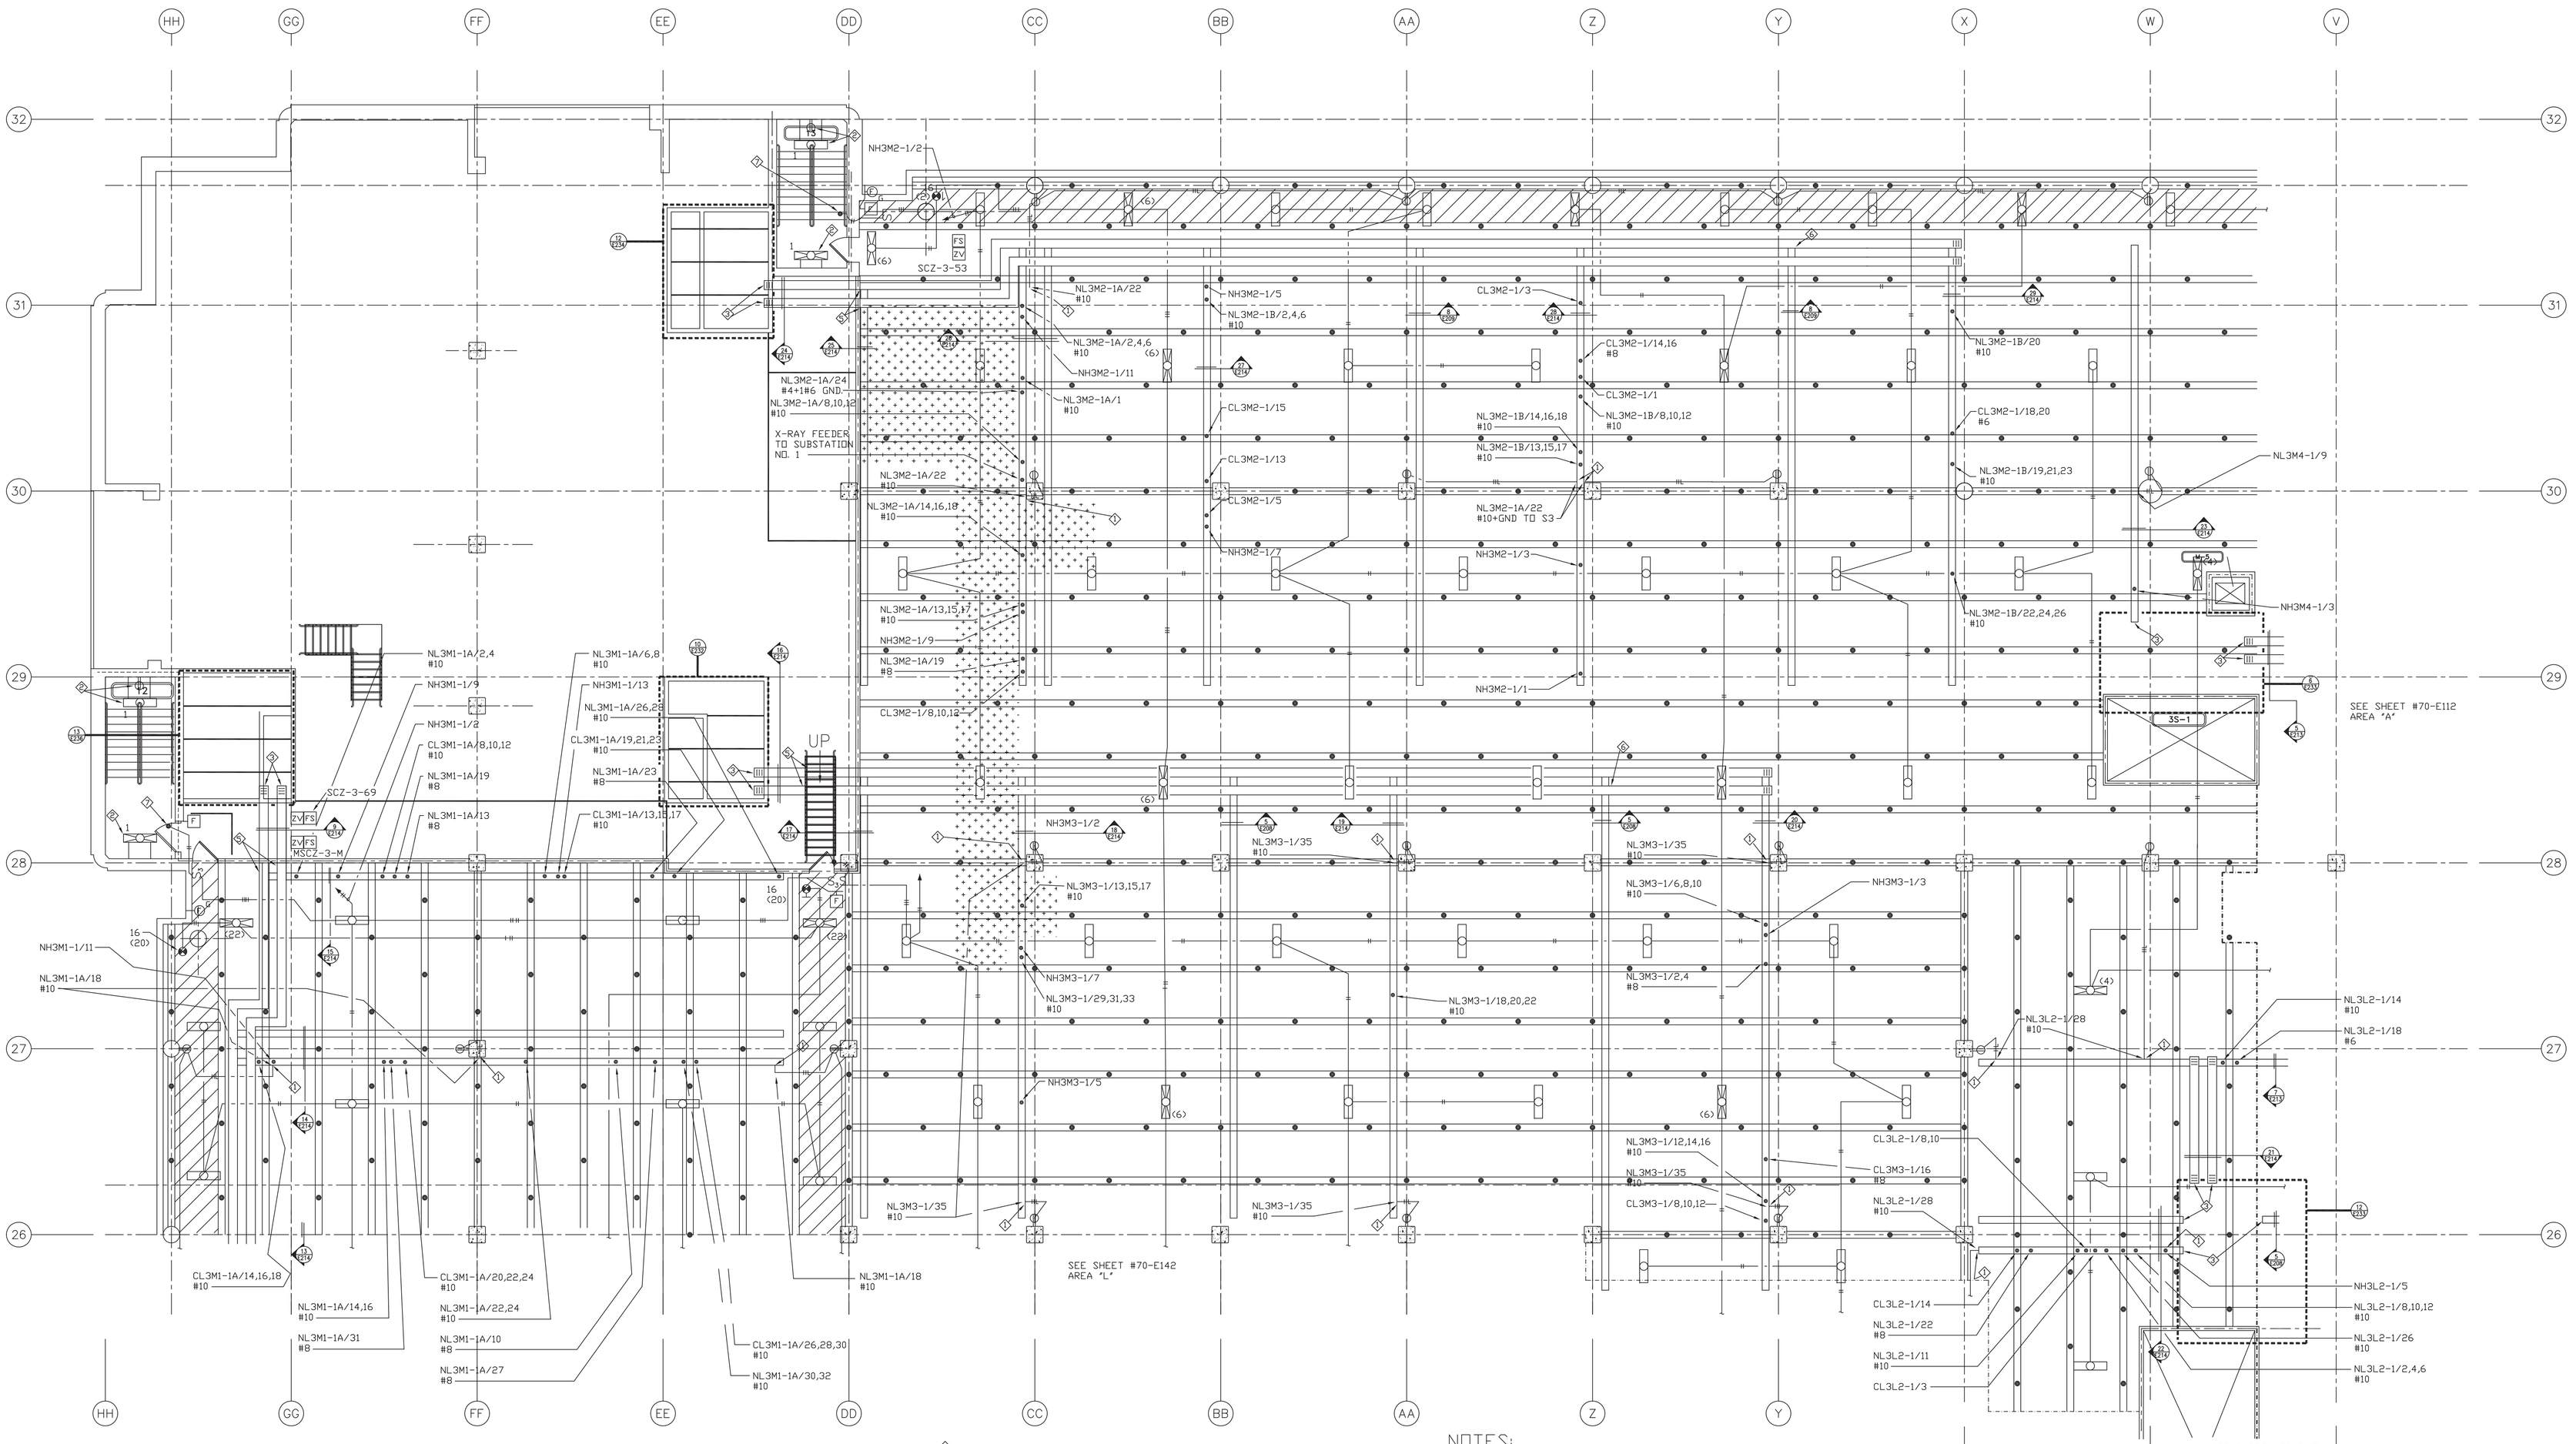


NOTES:

1. CIRCUIT HOMERUN SHOWN ELSEWHERE IN ADDITION TO THIS LOCATION. CONNECT SUCH CIRCUIT HOMERUNS INTO A SINGLE HOMERUN BEFORE REACHING THE DESIGNATED PANEL.
2. REFER TO STAIR SECTION FOR CONDUIT, BOXES, CIRCUITS, LIGHTING FIXTURES AND RECEPTACLES. SEE SHEETS E277 AND E278.
3. SEE 1/4" ELECTRICAL CLOSET PLAN INDICATED FOR W/W CONTINUATION.
4. NOT USED.
5. COMPLY W/1-HOUR FIRE RATED WALL PENETRATION DETAIL (3/E206).
6. ALL S3 TELECOMMUNICATIONS WIREWAY END AT THIS POINT.
7. INSTALL IN SINGLE-GANG OUTLET BOX AND CONDUIT THROUGH WALL PROVIDED UNDER PHASE IV.

EXHIBIT "E.7"
INSTALL OPERATING ROOM BOOMS
PHASE 2
PROJECT NO.: 618-12-302
EXISTING INTERSTITIAL ELEC. PLAN

| REVISIONS | | DATE |
|---|---|---|
| | | |

GENERAL NOTES:

GENERAL CONTRACTOR AND/OR ALL SUBCONTRACTORS SHALL FIELD VERIFY ALL DIMENSIONS SHOWN ON THESE PLANS AND SHALL BE RESPONSIBLE FOR VARIATIONS BETWEEN PLAN DIMENSIONS AND ACTUAL FIELD DIMENSIONS. WHERE VARIATIONS ARE FOUND TO OCCUR, THE CONTRACTOR SHALL NOTIFY THE PROJECT ENGINEER IN WRITING PRIOR TO PROCEEDING WITH CONSTRUCTION; NO ADJUSTMENT TO THE WORK WILL BE MADE WITHOUT THE PRIOR APPROVAL OF THE PROJECT ENGINEER.

GENERAL CONTRACTOR SHALL BE RESPONSIBLE FOR GENERAL DEMOLITION INCLUDING REMOVAL OF WALLS, PARTITIONS, DOORS & CEILING & FLOORS, ANY AND ALL CUTTING OF CONCRETE FLOORS, WALLS OR STRUCTURE SHALL BE THE GENERAL CONTRACTOR'S RESPONSIBILITY. CORE DRILLING THROUGH CONCRETE WALLS, FLOORS OR STRUCTURE FOR PIPING OR CONDUIT SHALL BE THE RESPONSIBILITY OF THE SUBCONTRACTOR BY TRADE; FIRESTOPPING OF THESE OPENING SHALL BE DONE BY THE RESPECTIVE SUBCONTRACTOR. REMOVAL OF DEBRIS RESULTING FROM DEMOLITION, CUTTING, AND/OR DRILLING IS THE RESPONSIBILITY OF THE GENERAL CONTRACTOR. PATCHING AND REPAIR OF CONCRETE WALLS, FLOOR, OR STRUCTURE SHALL BE THE RESPONSIBILITY OF THE GENERAL CONTRACTOR; THIS WILL BE ACCOMPLISHED UPON COMPLETION OF THE INSTALLATION OF ANY AND ALL UTILITIES INSTALLED BY THE VARIOUS SUBCONTRACTORS.

TRUE NORTH
PLAN NORTH

I HEREBY CERTIFY THAT THIS PLAN, SPECIFICATION OR REPORT WAS PREPARED BY ME OR UNDER MY DIRECT SUPERVISION AND THAT I AM A DULY REGISTERED UNDER THE LAWS OF THE STATE OF MINNESOTA

REGISTRATION NUMBER:

| | | | | |
|---|---|---|---|---|
| Drawing Title: 3rd FLOOR INTER AREA "M" LIGHT POWER & SIGNAL | Project Title: REPLACEMENT MEDICAL CENTER | | Project No. | |
| Drawing Scale: 1/8" = 1'-0" | Approved: Division Chief | Location: V.A. MEDICAL CENTER ONE VETERANS DRIVE MINNEAPOLIS, MN 55417 | Building Number: 70 | |
| Plot Scale: 12" = 1'-0" | Approved: Service Director | Date: 04/15/1998 | Checked | Drawn |

DRAWING NO. 70E145
Dwg. 38 of 106

Office of Facilities Management
Department of Veterans Affairs