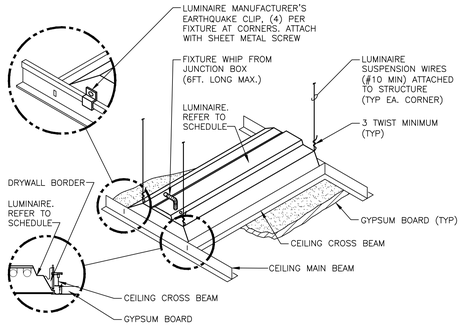

1 **LUMINAIRE MOUNTING - GYPBOARD CEILING**
NTS

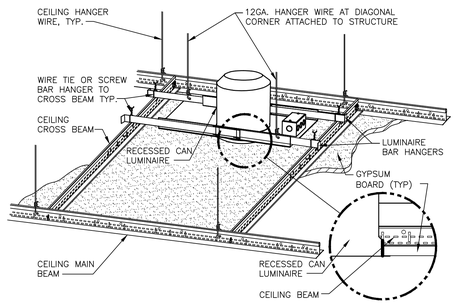

2 **DOWNLIGHT MOUNTING - GYPBOARD CEILING**
NTS

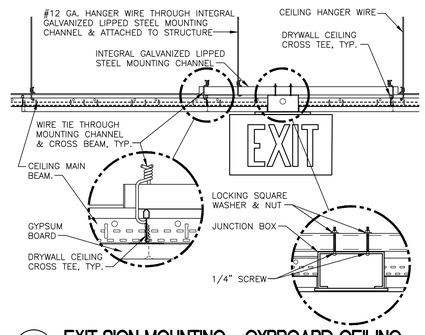

3 **EXIT SIGN MOUNTING - GYPBOARD CEILING**
NTS

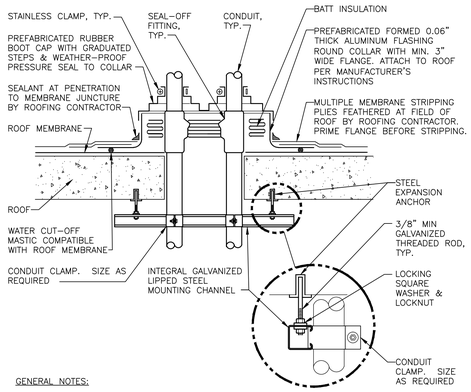

GENERAL NOTES:

1. MAINTAIN A MINIMUM CLEARANCE OF 12" [308mm] ON ALL SIDES OF ROOF PENETRATION FROM WALLS, CURBS, AND OTHER PROJECTIONS TO FACILITATE PROPER FLASHING.
2. FLANGES OF ADJACENT FLASHINGS SHALL NOT BE CUT OR OVERLAPPED.
3. VERIFY ROOF & STRUCTURAL SYSTEM WITH ARCHITECT.
4. COORDINATE FLASHING INSTALLATION WITH ROOFING CONTRACTOR TO ENSURE PROPER METHODS & MATERIALS ARE USED TO MAINTAIN ROOF WARRANTY.

7 **ROOF PENETRATION DETAIL**
NTS

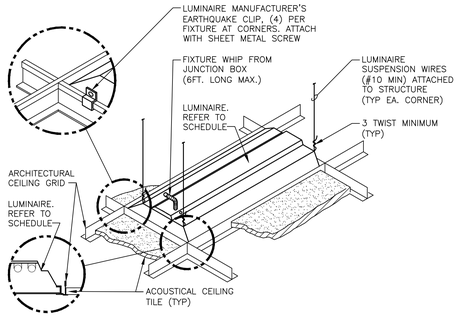

4 **LUMINAIRE MOUNTING - LAY-IN CEILING**
NTS

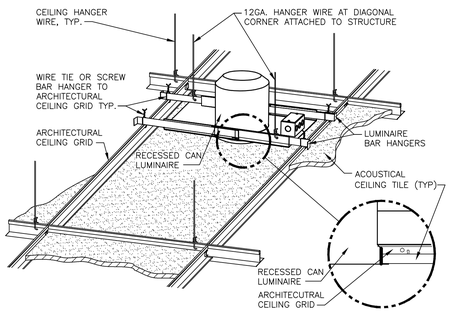

5 **DOWNLIGHT MOUNTING - LAY-IN CEILING**
NTS

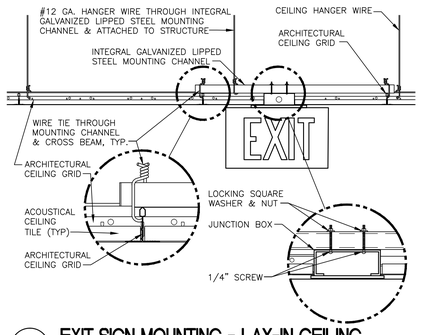

6 **EXIT SIGN MOUNTING - LAY-IN CEILING**
NTS

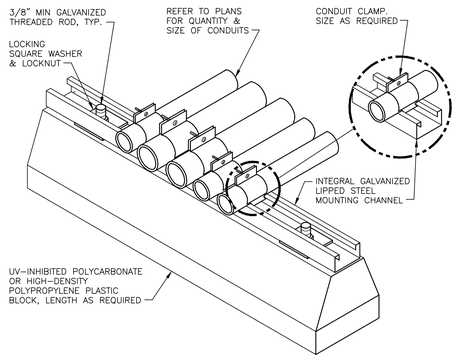

8 **ROOF CONDUIT SUPPORT DETAIL**
NTS

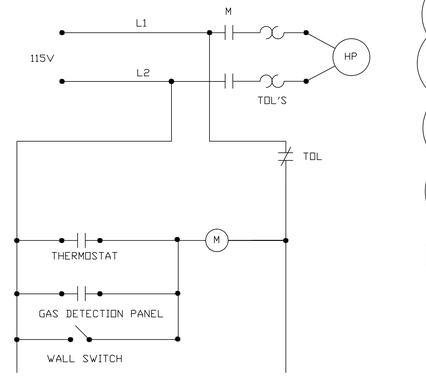

9 **SIDEWALL EXHAUST FAN CONTROL DIAGRAM**
NTS

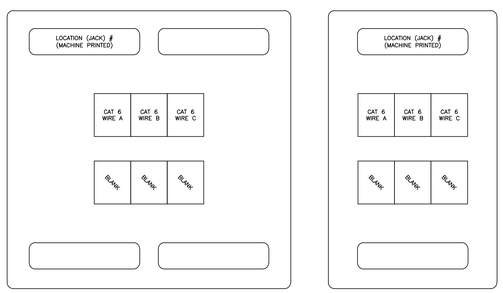

LOCATION (JACK) #
NAMING NOMENCLATURE

L012-012A
L01X-XXXX = BUILDING 01
XXX2-XXXX = FLOOR 2
XXXX-012X = LOCATION 12
XXXX-XXXA = UPPER LEFT JACK
XXXX-XXXB = UPPER CENTER JACK
XXXX-XXXC = UPPER RIGHT JACK

LOCATIONS ARE NUMBERED SEQUENTIALLY BY FLOOR, 001 - 999. ROOM #, WARD NAME IS NOT USED.

NOTE:
- NEW (ALL TERMINATED PER 568A)
- ALL RJ45 JACKS, 45 DEGREE ANGLED JACK
- EACH LOCATION SHALL BE MACHINE LABELED, NOT HAND WRITTEN.

BLANK = FILLER PLATE INSTALLED

10 **COMMUNICATIONS FACEPLATE DETAIL**
NTS

Revisions	Date
Addendum 1	6/21/12
100% Submission	7/02/10
90% Submission	5/27/10
60% Submission	4/22/10

VA WESTERN NEW YORK HEALTHCARE SYSTEM
3495 BAILEY AVENUE
BUFFALO, NEW YORK 14215

URS
BUFFALO, NY.,
77 GOODELL ST
716-856-5636
Architect

stamp

CARDIOLOGY	DATE	ENGINEERING MANAGER	DATE
INFECTION CONTROL	DATE	CARELINE MANAGER	DATE
SAFETY OFFICER	DATE	CHIEF OF STAFF	DATE

Drawing Title: ELECTRICAL DETAILS

MEDICAL CENTER DIRECTOR DATE

ASSOCIATE MEDICAL CENTER DIRECTOR DATE

Project Title: RENOVATION OF BLDG #1, 2ND FLOOR, B-WARD

Building Number | Checked | Drawn

Location: V.A.M.C. BATAVIA, NEW YORK

Date: JULY 2, 2010 (UPDATED 10/07/10)

Station No.: 528

09-352 E-700

Office of Facilities
Department of Veterans Affairs