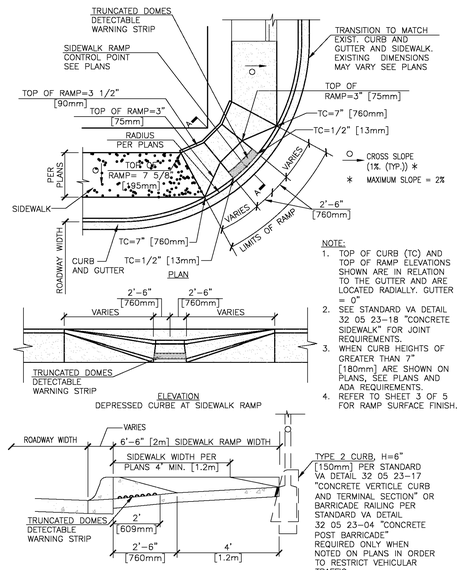

NOTE:
1. TOP OF CURB (TC) AND TOP OF RAMP ELEVATIONS SHOWN ARE IN RELATION TO THE GUTTER AND ARE LOCATED RADIALLY. GUTTER = 0"
2. SEE STANDARD VA DETAIL 32 05 23-18 "CONCRETE SIDEWALK" FOR JOINT REQUIREMENTS.
3. WHEN CURB HEIGHTS OF GREATER THAN 7" [180mm] ARE SHOWN ON PLANS, SEE PLANS AND ADA REQUIREMENTS.
4. REFER TO SHEET 3 OF 5 FOR RAMP SURFACE FINISH.

1 CURB ACESS RAMP
NTS

NOTES:
1. **RAMP MINIMUM CROSS-SLOPE = 1.00%**
2. **RAMP MAXIMUM CROSS-SLOPE = 2.00%**
3. **RAMP MAXIMUM SLOPE = 20:1 (5.00%)**

Department of Veterans Affairs

DETAIL TITLE / CURB ACCESS RAMP LIMITED RIGHT-OF-WAY

SCALE :NONE

DATE ISSUED: DECEMBER 2008 CAD DETAIL NO.: SD320523-12.DWG

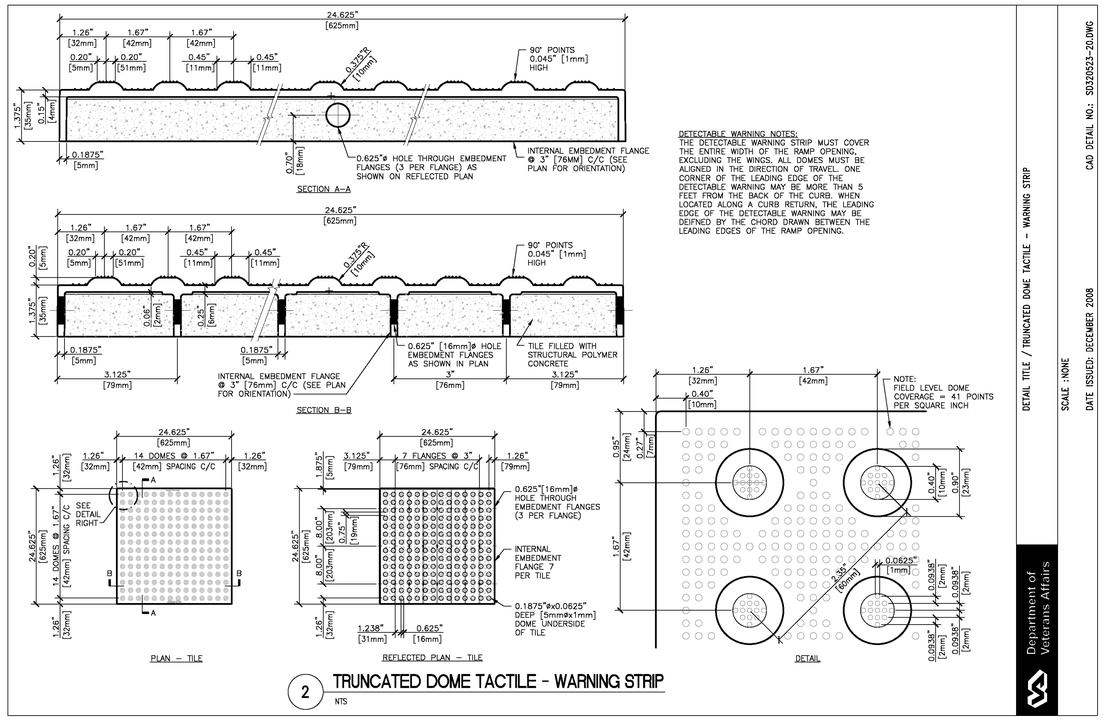

DETECTABLE WARNING NOTES:
THE DETECTABLE WARNING STRIP MUST COVER THE ENTIRE WIDTH OF THE RAMP OPENING, EXCLUDING THE WINGS. ALL DOMES MUST BE ALIGNED IN THE DIRECTION OF TRAVEL. ONE CORNER OF THE LEADING EDGE OF THE DETECTABLE WARNING MAY BE MORE THAN 5 FEET FROM THE BACK OF THE CURB. WHEN LOCATED ALONG A CURB RETURN, THE LEADING EDGE OF THE DETECTABLE WARNING MAY BE DEIFNED BY THE CHORD DRAWN BETWEEN THE LEADING EDGES OF THE RAMP OPENING.

2 TRUNCATED DOME TACTILE - WARNING STRIP
NTS

Department of Veterans Affairs

DETAIL TITLE / TRUNCATED DOME TACTILE - WARNING STRIP

SCALE :NONE

DATE ISSUED: DECEMBER 2008 CAD DETAIL NO.: SD320523-20.DWG

CONSTRUCTION DOCUMENTS

Revisions:	Date

NORMAN JAMES O'BRIEN — E-44908 — COPPELL TEXAS — WISCONSIN — PROFESSIONAL ENGINEER
12/16/16

CONSULTANTS:

O'BrienEngineering, Inc.
Hydraulics · Hydrology · Civil Engineering

KJWW ENGINEERING CONSULTANTS
Experience you can build on.™

H2B INC.
Texas Firm Registration No. 8856
1225 N Loop W, Suite 800
HOUSTON, TX 77008
713.864.2900

ARCHITECT/ENGINEERS:

COX DESIGN ASSOCIATES

ARCHITECTURE PLANNING INTERIORS

Austin
5121 Bee Caves Road, Suite 203
Austin, Texas 78746
T:512 - 327 - 4149
F:512 - 327 - 7679
bcox@coxdesignassociates.com

Chicago
820 Davis St., Suite 432
Evanston, IL 60201
T:312 - 454 - 9434
F:312 - 454 - 9439
bcox@coxdesignassociates.com

Approved: Chief of MH	Approved: Chief of FMS
Date:	Date:
Approved: Director	Approved: VA Energy Engineer
Date:	Date:

Drawing Title: **STANDARD DETAILS: SITE/PAVING**

Location: **TOMAH VAMC 500 E. VETERANS STREET TOMAH, WI. 54660**

Project Name: **CONSTRUCT TWO CLC HOMES**

Building Number | Checked: OEI | Drawn: OEI

Project Number: **676-324**

Date: 12/16/2016

Drawing Number: **1-CP-502**

Dwg. of

Office of Construction and Facilities Management

Department of Veterans Affairs

VA FORM 08-6231 REVISED: 12/14/16 - GDAVIS P:\Current Jobs\453.001_Cox_Design_VAMC_Tomah_Wisconsin\Dwg\Sheets_As_Bid\161020_Project_Redesign\11-676-324-CP-502_Details_VA_02.dwg PLOT SCALE: 1:1 PLOT STYLE: 22x34_DWG-DWF_Grayscale.ctb PLOTTED BY: GARY DAVIS ON 12/15/2016

"ACCOMPANYING AMENDMENT VA69D-17-B-0889 - A00005"