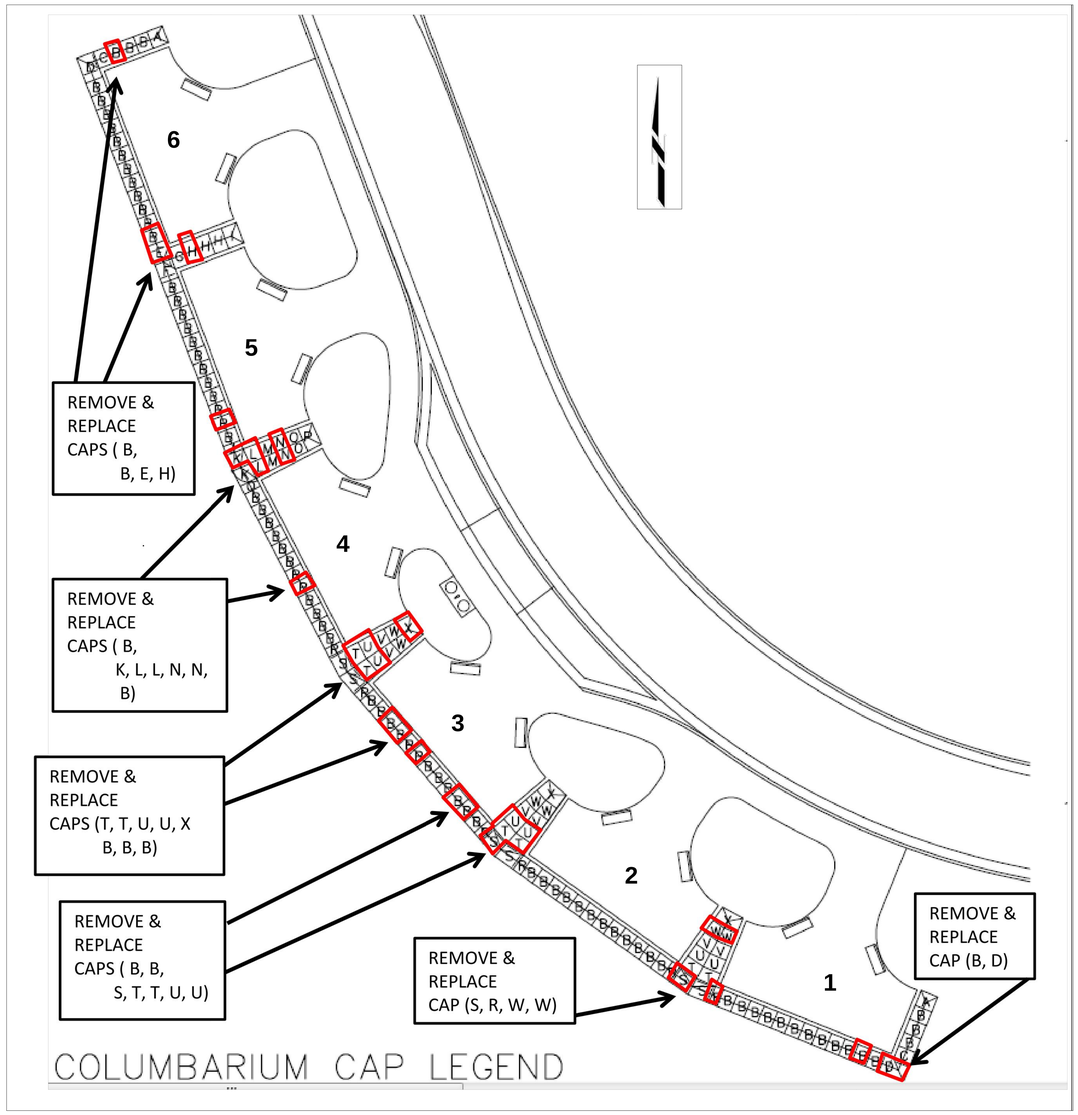

SITE PLAN - ENLARGED PROJECT AREA

NOT TO SCALE

NOTES:

1. THE IDENTIFIED COLUMBARIUM CAPS HAVE DETERIORATED PREMATURELY AND NEED TO BE REMOVED AND REPLACED. REPLACE EACH IDENTIFIED CAP PER THE PLANS (RECORD DRAWINGS OF ORIGINAL PROJECT) AND SPECIFICATIONS. EACH NEWLY MANUFACTURED CAP SHALL MATCH THE ORIGINAL SIZE, COLOR, FINISH/TEXTURE, DRIP SLOT APPEARANCE AND JOINTING OF THE CAP IT IS REPLACING. THE CONTRACTOR IS RESPONSIBLE FOR ENSURING AN ACCEPTABLE MATCH BY PROVIDING A SAMPLE OF THE PRODUCT FOR THE COR TO APPROVE PRIOR TO PROCEEDING WITH THE CAP STONE ORDER. ALL CONSTRUCTION WORK ASSOCIATED WITH THIS REPLACEMENT IS CONSIDERED INCIDENTAL TO THE PROJECT, I.E. REMOVE (INCLUDING SAW CUTTING, CHISELING, ETC.) THE OLD CAP STONE AND ALL OLD MORTAR MATERIAL, LIFTING AND HAULING AWAY, PROCURING AND INSTALLING NEW CAP STONES, ETC.

2. REMOVE AND REPLACE ALL THE EXISTING JOINT SEALANT/CAULK AND BACKER ROD IN THE CAP STONE JOINTS THROUGHOUT THE COLUMBARIUM. THIS INCLUDES ALL THE EXISTING CAPS STONES AS WELL AS THE NEWLY REPLACED CAP STONES. ALL CAP STONE JOINTS TO BE REPLACED WITH NEW CAP STONE COLOR MATCHING URETHANE JOINT SEALANT AND BACKER ROD.

3. SOME OF THE CAPS TO BE REPLACED ALSO HAVE AN ALUMINUM NUMBER AFFIXED TO THE FRONT. A NEW NUMBER WILL NEED TO BE PROCURED AND INSTALLED PER THE DRAWINGS AND SPECIFICATIONS. THIS WORK IS CONSIDERED INCIDENTAL TO THE PROJECT.

4. PRIOR TO START OF CAP STONE WORK (2 WEEKS NOTICE), THE CONTRACTOR IS RESPONSIBLE FOR COORDINATING WITH THE CEMETERY THE STORAGE OF THE URNS THAT ARE IN CONFLICT WITH THE WORK TO A SAFE LOCATION UNTIL THE WORK HAS BEEN COMPLETED.

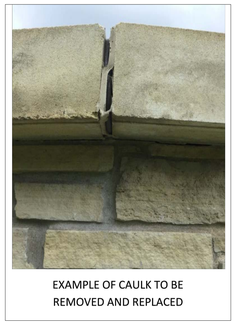

EXAMPLE OF CAULK TO BE REMOVED AND REPLACED

WALL 3

WALL 1

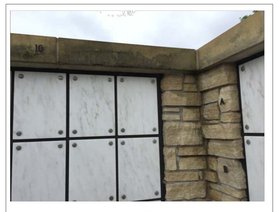

WALL 5

WALL 4

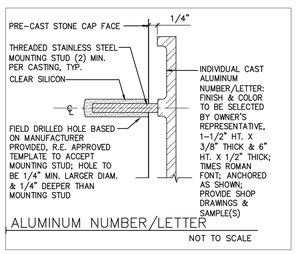

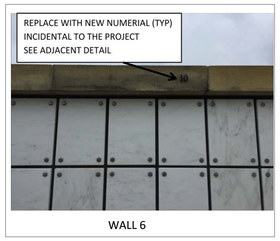

WALL 6

WALL 5

PHOTOS - EXAMPLE OF CAPS TO BE REPLACED

FINAL FOR CONSTRUCTION

Revisions	Date

one inch = one hundred feet (0, 100, 200; 10)

NATIONAL CEMETERY ADMINISTRATION

Drawing Title: **SITE PLAN - COLUMBARIUM CAP REPLACEMENT AREA**	Project Title: **COLUMBARIUM CAP REPLACEMENT**			Date: **7/6/2017**
				Project No.: **MM774-17-003**
Approved: Division Chief	Building Number: -----	Checked:	Drawn: **RNE**	DRAWING NO. **L-1**
Approved: Service Director	Location: **ROCK ISLAND NATIONAL CEMETERY**			Dwg. **2** Of **4**