	1	2	3	4	5	6	7	8	9
6TH FLOOR									
5TH FLOOR									
4TH FLOOR									
3RD FLOOR									
2ND FLOOR				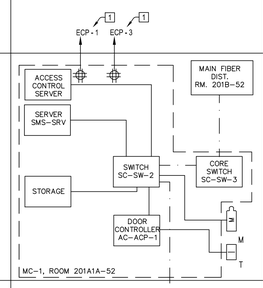					
1ST FLOOR					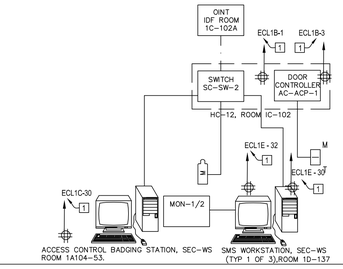		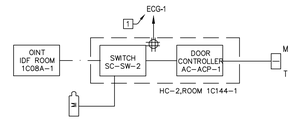		
BASEMENT					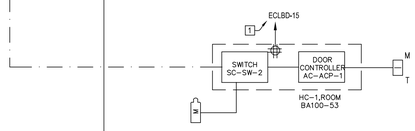				
	BUILDINGS 11-18-38	BUILDING 22	BUILDING 24	BUILDING 52	BUILDING 53	BUILDING 1 SECTION A/B	BUILDING 1 SECTION C	BUILDING 1 SECTION E	BUILDING 6	BUILDING 7	BUILDING 8	BUILDING 9	BUILDING 10

GENERAL NOTES:

1. PROVIDE #6 GREEN GROUND WIRE FROM TECHNOLOGY AREA GROUND BAR AS INDICATED ON "TTY" DRAWINGS TO POWER PANEL SUPPLYING ROOM RECEPTACLES AS INDICATED ON THIS DRAWING. COORDINATE GROUNDING REQUIREMENTS WITH TECHNOLOGY SYSTEMS INSTALLER.
2. REFER TO "E" DRAWINGS FOR PANEL AND DEVICE LOCATIONS. COORDINATE WITH SECURITY INSTALLER PRIOR TO ALL WORK.
3. PANELS INDICATED BELOW ARE EXISTING EXCEPT AS NOTED.

KEYED NOTES:

[1] CIRCUIT NUMBER FROM PANELS INDICATED ARE FOR REFERENCE ONLY. PROVIDE 120V POWER TO RECEPTACLE DEVICE FROM SPARE POSITION IN PANEL INDICATED. PROVIDE NEW 20A, SINGLE POLE BREAKER IN PANEL FOR NEW CIRCUIT.

PANEL WORK

BUILDING	PANEL	SHEET NUMBER	ROOM NUMBER	ROOM NAME
1 C 1ST FLR	ECG	= DRAWING 01 E102	= 1C145-1	= ELECTRICAL ROOM
52 2ND FLR	ECP	= DRAWING 52 E101	= 201-52	= MEZZANINE
53 BASEMENT	ECLBD	= DRAWING 53 E100	= BB-108	= ELECTRICAL ROOM
53 1ST E FLR	ECL1E	= DRAWING 53 E101	= 1D-138	= ELECTRICAL ROOM
53 1ST E FLR	ECL1B	= DRAWING 53 E101	=1C-102	= MECHANICAL ROOM
53 1ST W FLR	ECL1C	= DRAWING 53 E101	= 1A107	= ELECTRICAL ROOM

1 ELECTRICAL POWER FOR TELECOM RISER

NO SCALE

NOTE:
ALL DEVICES ARE NOT SHOWN ON THIS RISER DRAWING. THIS DRAWING IS INTENDED TO INDICATE POWER CONNECTIONS TO THE SECURITY SYSTEM ONLY.

No.	Description	Date

Revisions

Dept. of Veterans Affairs
Jack C. Montgomery Medical Center
1011 Honor Height Drive
Muskogee, Oklahoma 74401

APPROVED: CHIEF VA POLICE	APPROVED: President AFGE 2250	APPROVED: Energy Engineer	APPROVED: Medical Center Director
APPROVED:	APPROVED:	APPROVED: Safety Manager	APPROVED: Associate Director
APPROVED:	APPROVED:	APPROVED: Infection Control Nurse	APPROVED: Chief of Staff
APPROVED:	APPROVED:	APPROVED: Industrial Hygienist	APPROVED: Chief of Engineering Service

Drawing Title: POWER FOR TELECOM RISER

Project Title: REPLACE SURVEILLANCE SYSTEM

Scale: AS SHOWN

Building Number: AS NOTED

Approved: TWC - JCMVAMC | **Checked By:** CKF | **Drawn By:** WMW

Location: Jack C. Montgomery VA Medical Center - Muskogee, OK

Date: MM - DD - YY 08 - 23 - 13

Project No. 623.12.105

Drawing No. 00 E400

Dwg. 2 or 25

Department of Veterans Affairs

VA FORM 08-6231 PRINTED ON: ORIGINAL SIZE OF SHEET IS 30" X 42"