PROPERTY OF THE UNITED STATES GOVERNMENT - FOR OFFICIAL USE ONLY
DO NOT SCALE THIS DRAWING

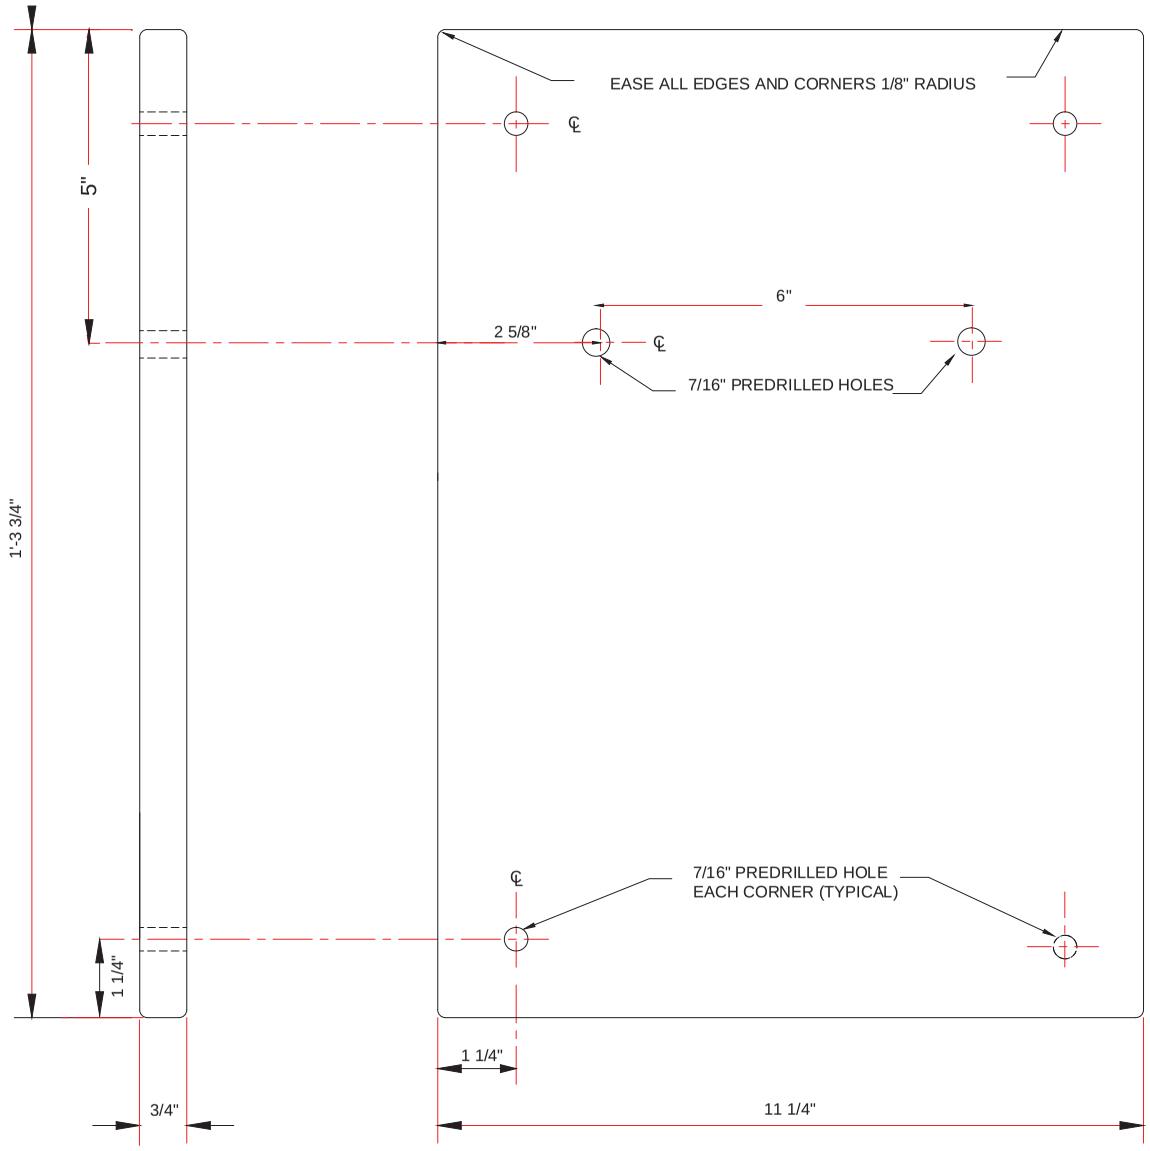

NOT TO SCALE DO NOT SCALE FROM DRAWING

GENERAL NOTES:

1. ALL MARBLE DIMENSIONAL TOLERANCES ARE ±1/16".
2. ALL GRANITE DIMENSIONAL TOLERANCES ARE ±1/8".
3. THE TOP AND ALL SIDES SHALL BE FREE OF SCRATCHES, SAW MARKS, CHIPS OR CRACKS. FINISHED NICHE COVERS SHALL BE CRATED FOR SHIPMENT ACCORDING TO CONTRACT SPECIFICATIONS.
4. MARBLE SHALL BE SELECT, WHITE MARBLE CONFORMING TO ASTM C119 WITH A SOUNDNESS CLASSIFICATION OF GROUP A, AS DEFINED BY THE MARBLE INSTITUTE OF AMERICA WITH UNIFORM AND FAVORABLE WORKING QUALITIES CONTAINING NO GEOLOGICAL FLAWS OR VOIDS.
5. GRANITE SHALL BE FREE OF CRACKS, SEAMS OR STARTS WHICH MAY IMPAIR ITS INTEGRITY OR READIBILITY OF THE INSCRIPTION.

CONVERSION TABLE

ENGLISH/ U.S. STANDARD	METRIC	ENGLISH/ U.S. STANDARD	METRIC
42"	106.68 cm	2"	5.08 cm
24"	60.96 cm	1 5/8"	4.13 cm
14 1/2"	36.83 cm	1"	2.54 cm
13"	33.02 cm	3/4"	1.90 cm
4"	10.16 cm	5/8"	1.59 cm
3"	7.62 cm	1/2"	1.27 cm
2 1/2"	6.35 cm	1/4"	.64 cm

NATIONAL CEMETERY ADMINISTRATION

Drawing Title: BLANK NICHE COVER LAYOUT 6 HOLES MARBLE/GRANITE

Approved: Don W Murphy, Director Memorial Programs Service
Signed:

Approved: Kimberly Wright, Chief of Operations Memorial Programs Service
Signed:

Project: GOVERNMENT HEADSTONES AND MARKERS

Design: NICHE BLANK High 6 HOLE
Checked:
Drawn: kms
Location:
Dgn File: A-BNC-6H3 DWG 24" x 36" SHEET

Date: 12-15-2010
Project: 12-15-2010
DRAWING NO.: A-BNC-6H3
Sheet 1 of 1