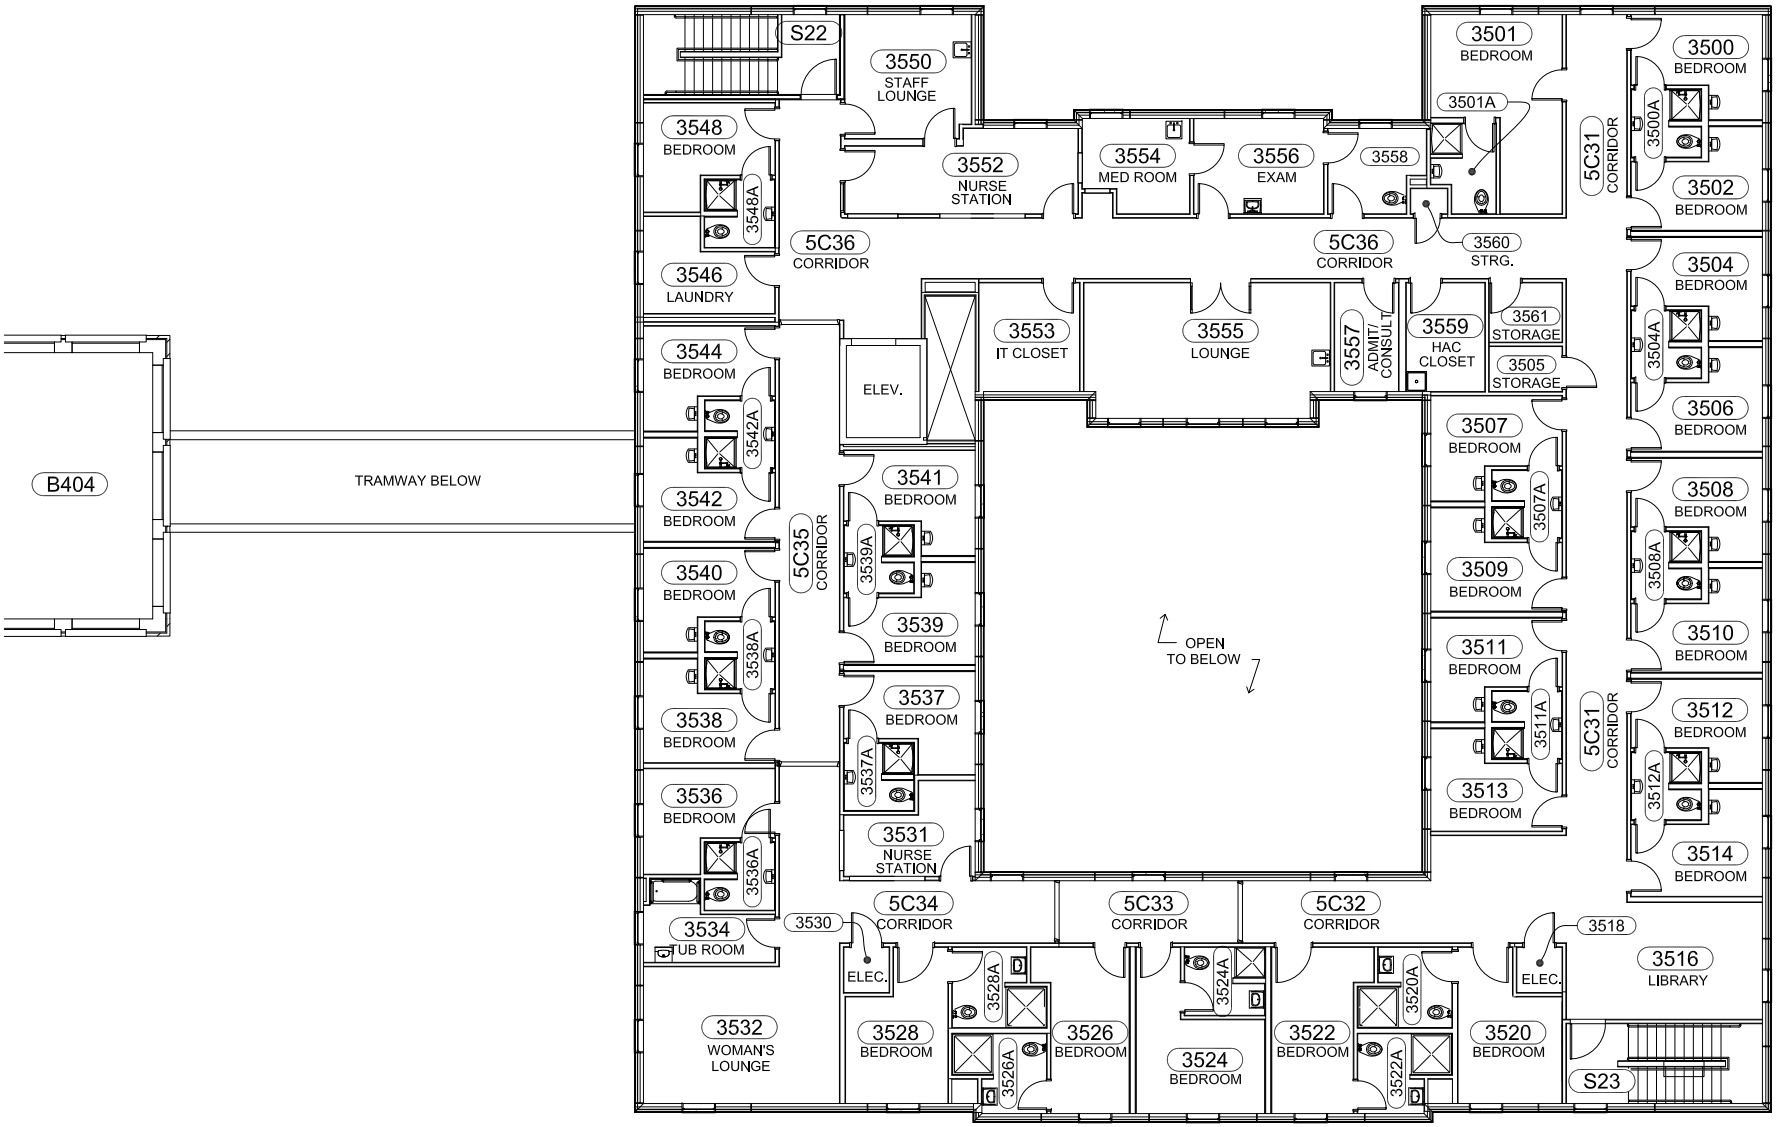

BUILDING 405 3RD FLOOR

0 2' 4' 8'

North

ACCOMPANYING AMENDMENT VA69D-18-B-1687 00005