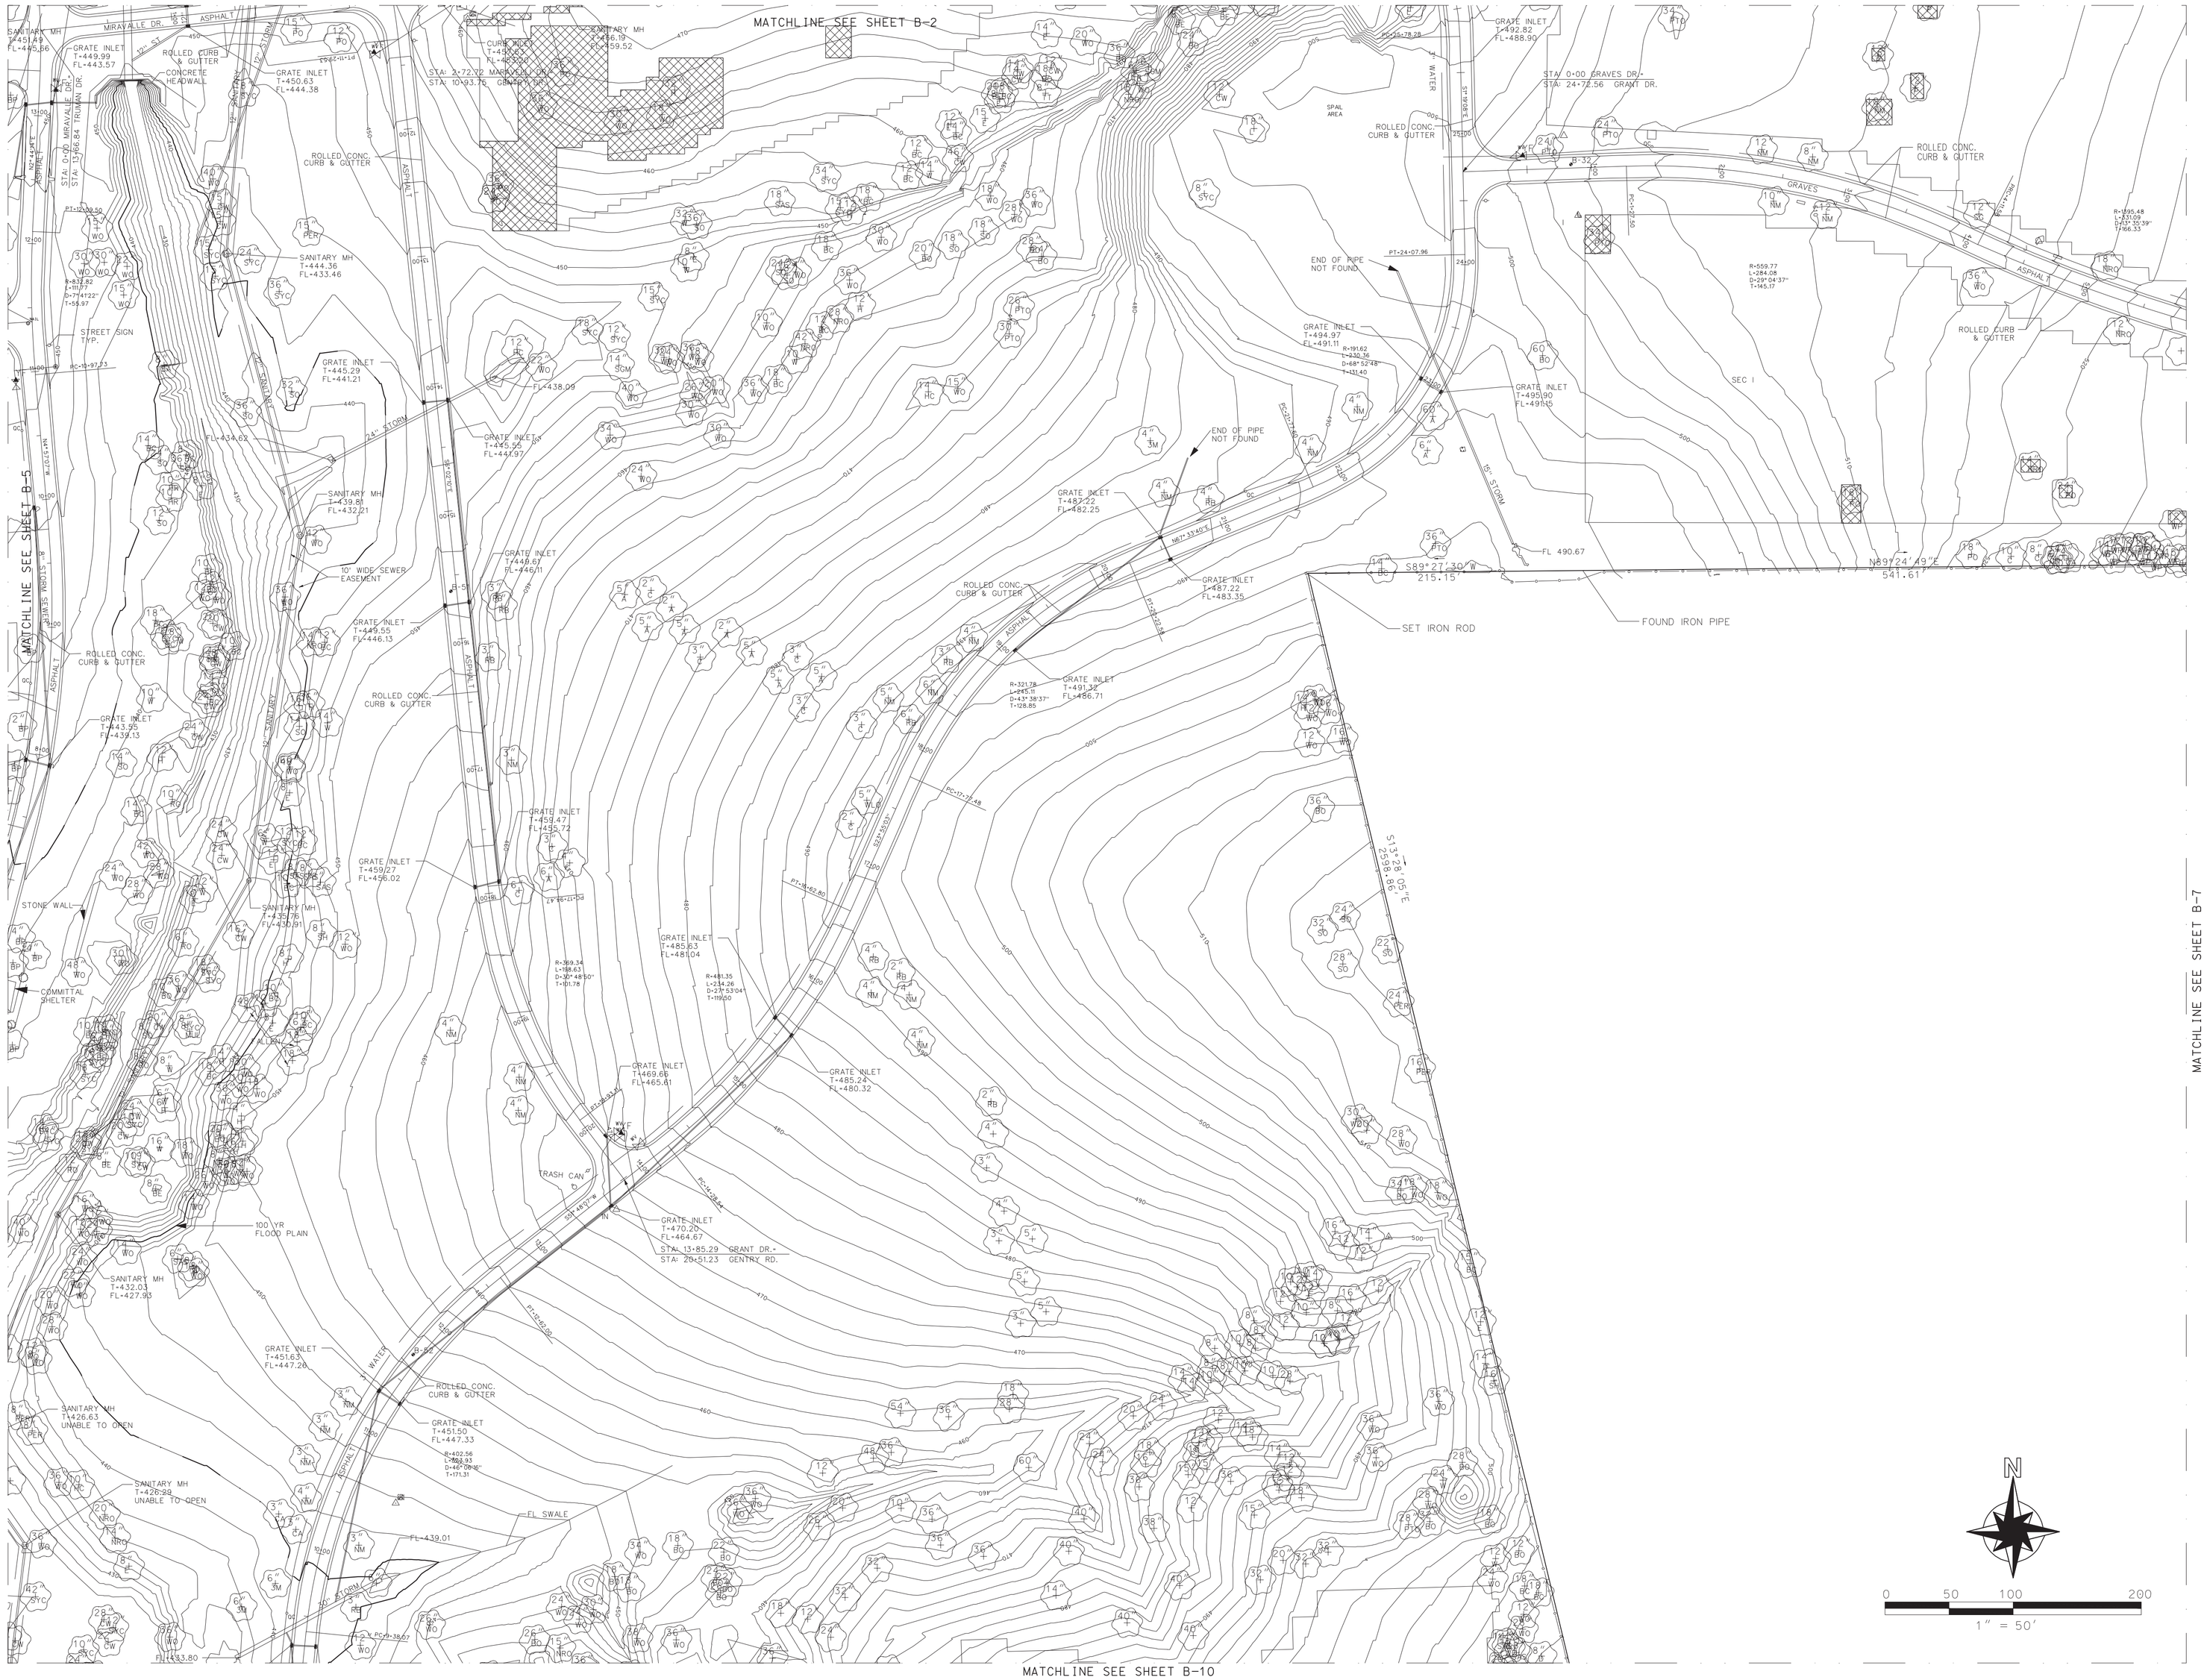

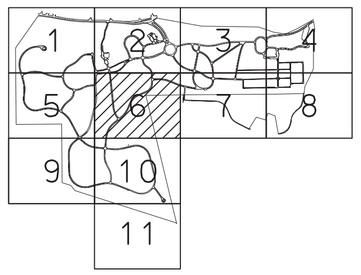

LEGEND

LIGHT
SIGN
BORING LOCATION
CONCRETE MONUMENT
SANITARY SEWER MH
STORM SEWER MH
ELECTRIC MH
WATER MH
GAS VALVE
GAS METER — METER
INLET
WATER VALVE
PK NAIL
YARD FOUNTAIN
2' CONTOUR
10' CONTOUR
GRAVESITE AREA/BOUNDRY
GRAVESITE AREA/BOUNDRY
ROAD CURB
ROAD CENTERLINE
FENCE
UTILITY EASEMENT
GUARDRAIL
UNDERGROUND WATER — 3"W
EXISTING QUICK COUPLER — QC
12" OR LESS STORM SEWER
18" OR GREATER STORM SEWER
SIZE
TREE — 10 BC — TYPE
BENCH
MONUMENT
SOIL TEST BORING — BH7

TREE LEGEND

A= ASH
BC= BLACK CHERRY
BCY= BALDCYPRESS
BE= BOX ELDER
BJO= BLACKJACK OAK
BP= BRADFORD PEAR
BO= BLACK OAK
BRO= BUR OAK
C= CHERRY
CA= CRAB APPLE
CC= CHOKE CHERRY
CD= CEDAR
CE= CHINESE ELM
CW= COTTON WOOD
D= DEAD
DW= DOGWOOD
E= ELM
H= HICKORY
HC= HACKBERRY
HR= HAWTHORN
L= LOCUST
LN= LINDEN
M= MAPLE
3M= UNKNOWN MAPLE
MA= MAGNOLIA
MRB= MULTISTEM ROSEBUSH
MUL= MULBERRY
NM= NORWAY MAPLE
NRO= NORTHERN RED OAK
OO= OSAGE ORANGE
3P= UNKNOWN PLUM
P= PLUM
PER= PERSIMMON
PO= PIN OAK
PTO= POST OAK
RB= RED BUD
RO= RED OAK
S= SPRUCE
SAS= SASSAFRAS
SG= SWEET GUM
SGM= SUGAR MAPLE
SH= SOUTHERN HACKBERRY
SM= SILVER MAPLE
SO= SHINGLE OAK
SYC= SYCAMORE
TOH= TREE OF HEAVEN
TT= TULIP TREE
W= WALNUT
WL= WILLOW
WLO= WILLOW OAK
WP= WHITE PINE
WO= WHITE OAK
DBL__= DOUBLE TREE TYPE
TPR__= TRIPLE TREE TYPE

Revisions	Date

OWH
Ottolino Winters Huebner
Planning Architecture Interior Architecture

PARSONS

ZAMBRANA ENGINEERING, INC.
ENGINEERS • SCIENTISTS • PLANNERS • SURVEYORS
2324 MARCONI AVENUE (314) 664-1900
ST. LOUIS, MISSOURI 63146 (314) 664-8773
stlouis@zambrana.com

William Tao & Associates
Consulting Engineers
349 Marshall Avenue, Suite 200 Phone: 314-961-5252
St. Louis, Missouri 63119-3945 Fax: 314-961-5258

NATIONAL CEMETERY ADMINISTRATION

Drawing Title	Project Title			Date
BASE SURVEY AREA "6"	JEFFERSON BARRACKS NATIONAL CEMETERY GRAVESITE DEVELOPMENT & CEMETERY IMPROVEMENT			06/13/02
				Project No. 852 - 026
Approved: Director, Technical Support Service	Building Number	Checked DSM	Drawn WJG	DRAWING NO. B-6
Approved: Chief, Architectual & Engineering Division	Location JEFFERSON BARRACKS NATIONAL CEMETERY ST. LOUIS, MISSOURI			Dwg. 12 of 161