GRID NORTH – TN SPCS

GeoSurvey, Ltd.

VICINITY MAP

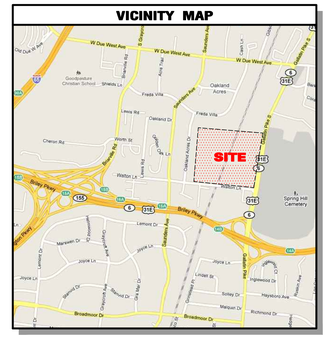

GENERAL NOTES

THIS SURVEY HAS BEEN PREPARED FOR THE EXCLUSIVE USE OF THE PERSON OR ENTITIES NAMED HEREON. NO EXPRESS OR IMPLIED WARRANTIES WITH RESPECT TO THE INFORMATION SHOWN HEREON IS TO BE EXTENDED TO ANY PERSONS OR ENTITIES OTHER THAN THOSE SHOWN HEREON.

THE HORIZONTAL DATUM FOR THIS SURVEY IS BASED ON THE NORTH AMERICAN DATUM OF 1983 (NAD'83) FROM GPS OBSERVATIONS PERFORMED BY GEOSURVEY, LTD.

PLEASE NOTE: NO BOUNDARY SURVEY WAS PERFORMED BY GEOSURVEY, LTD.

THE BEARINGS AND DISTANCES LISTED IN THE MONUMENT HEADSTONE REFERENCE TALBES ARE FROM THE CENTER OF THE MONUMENT TO THE TOP-CENTER OF EACH IDENTIFIED HEADSTONE. ALL DISTANCES ARE GROUND DISTANCES.

THE FIELD CLOSURE UPON WHICH THIS PLAT IS BASED HAS A CLOSURE PRECISION OF ONE FOOT IN 27,337', AND WAS ADJUSTED USING THE COMPASS RULE METHOD. A TRIMBLE S-6 ROBOTIC TOTAL STATION AND TDS RANGER DATA COLLECTOR WERE USED TO COLLECT THIS FIELD DATA.

GRAPHIC SCALE

0 30 60 150 300

1" = 60'

Section	Approx. Sq. ft
A	87,176
B	85,352
C	30,446
D	42,568
E	169,417
F	20,496
G	52,010
H	52,485
I	5,364
J	119,706
K	44,391
L	43,809
M	36,170
N	47,240
O	59,478
P	62,419
Q	20,181
R	33,050
S	18,783
T	11,262
U	10,039
V	35,859
W	4,876
X	76,404
Z	18,386
AA	88,509
BB	37,192
HH	76,190
II	27,423
KK	117,958
LL	133,593
MM	58,619
NN	5,763
OO	75,535
PP	43,962
QQ	14,715
RR	47,536
TT	9,561
ZZ	6,060
1	78,229
M-A	6,538
M-B	3,481
TURF AREA TOTAL	**2,018,231**

GeoSurvey, Ltd.

Land Surveying & Mapping

1660 Barnes Mill Road
Marietta, Georgia 30062

Phone: (770) 795-9900
Fax: (770) 795-8880

www.geosurvey.com

TURF AREA INSTALLATION EXHIBIT

Nashville National Cemetery

FOR

UNITED STATES DEPARTMENT OF VETERAN AFFAIRS

GS JOB NO:	20103948	DRAWING SCALE:	1" = 60'
FIELD WORK:	TB & WC	CITY: MADISON	STATE: TENN
PROJ MGR:	GEE	COUNTY: DAVIDSON	
REVIEWED:	TDT	COUNCILMANIC DISTRICT: NINTH	
DWG FILE:	3948-TurfExhibit2.dwg	CIVIL DISTRICT: 2ND	

EXHIBIT DATE: 5-9-2012

REVISIONS

No.	Date	Description