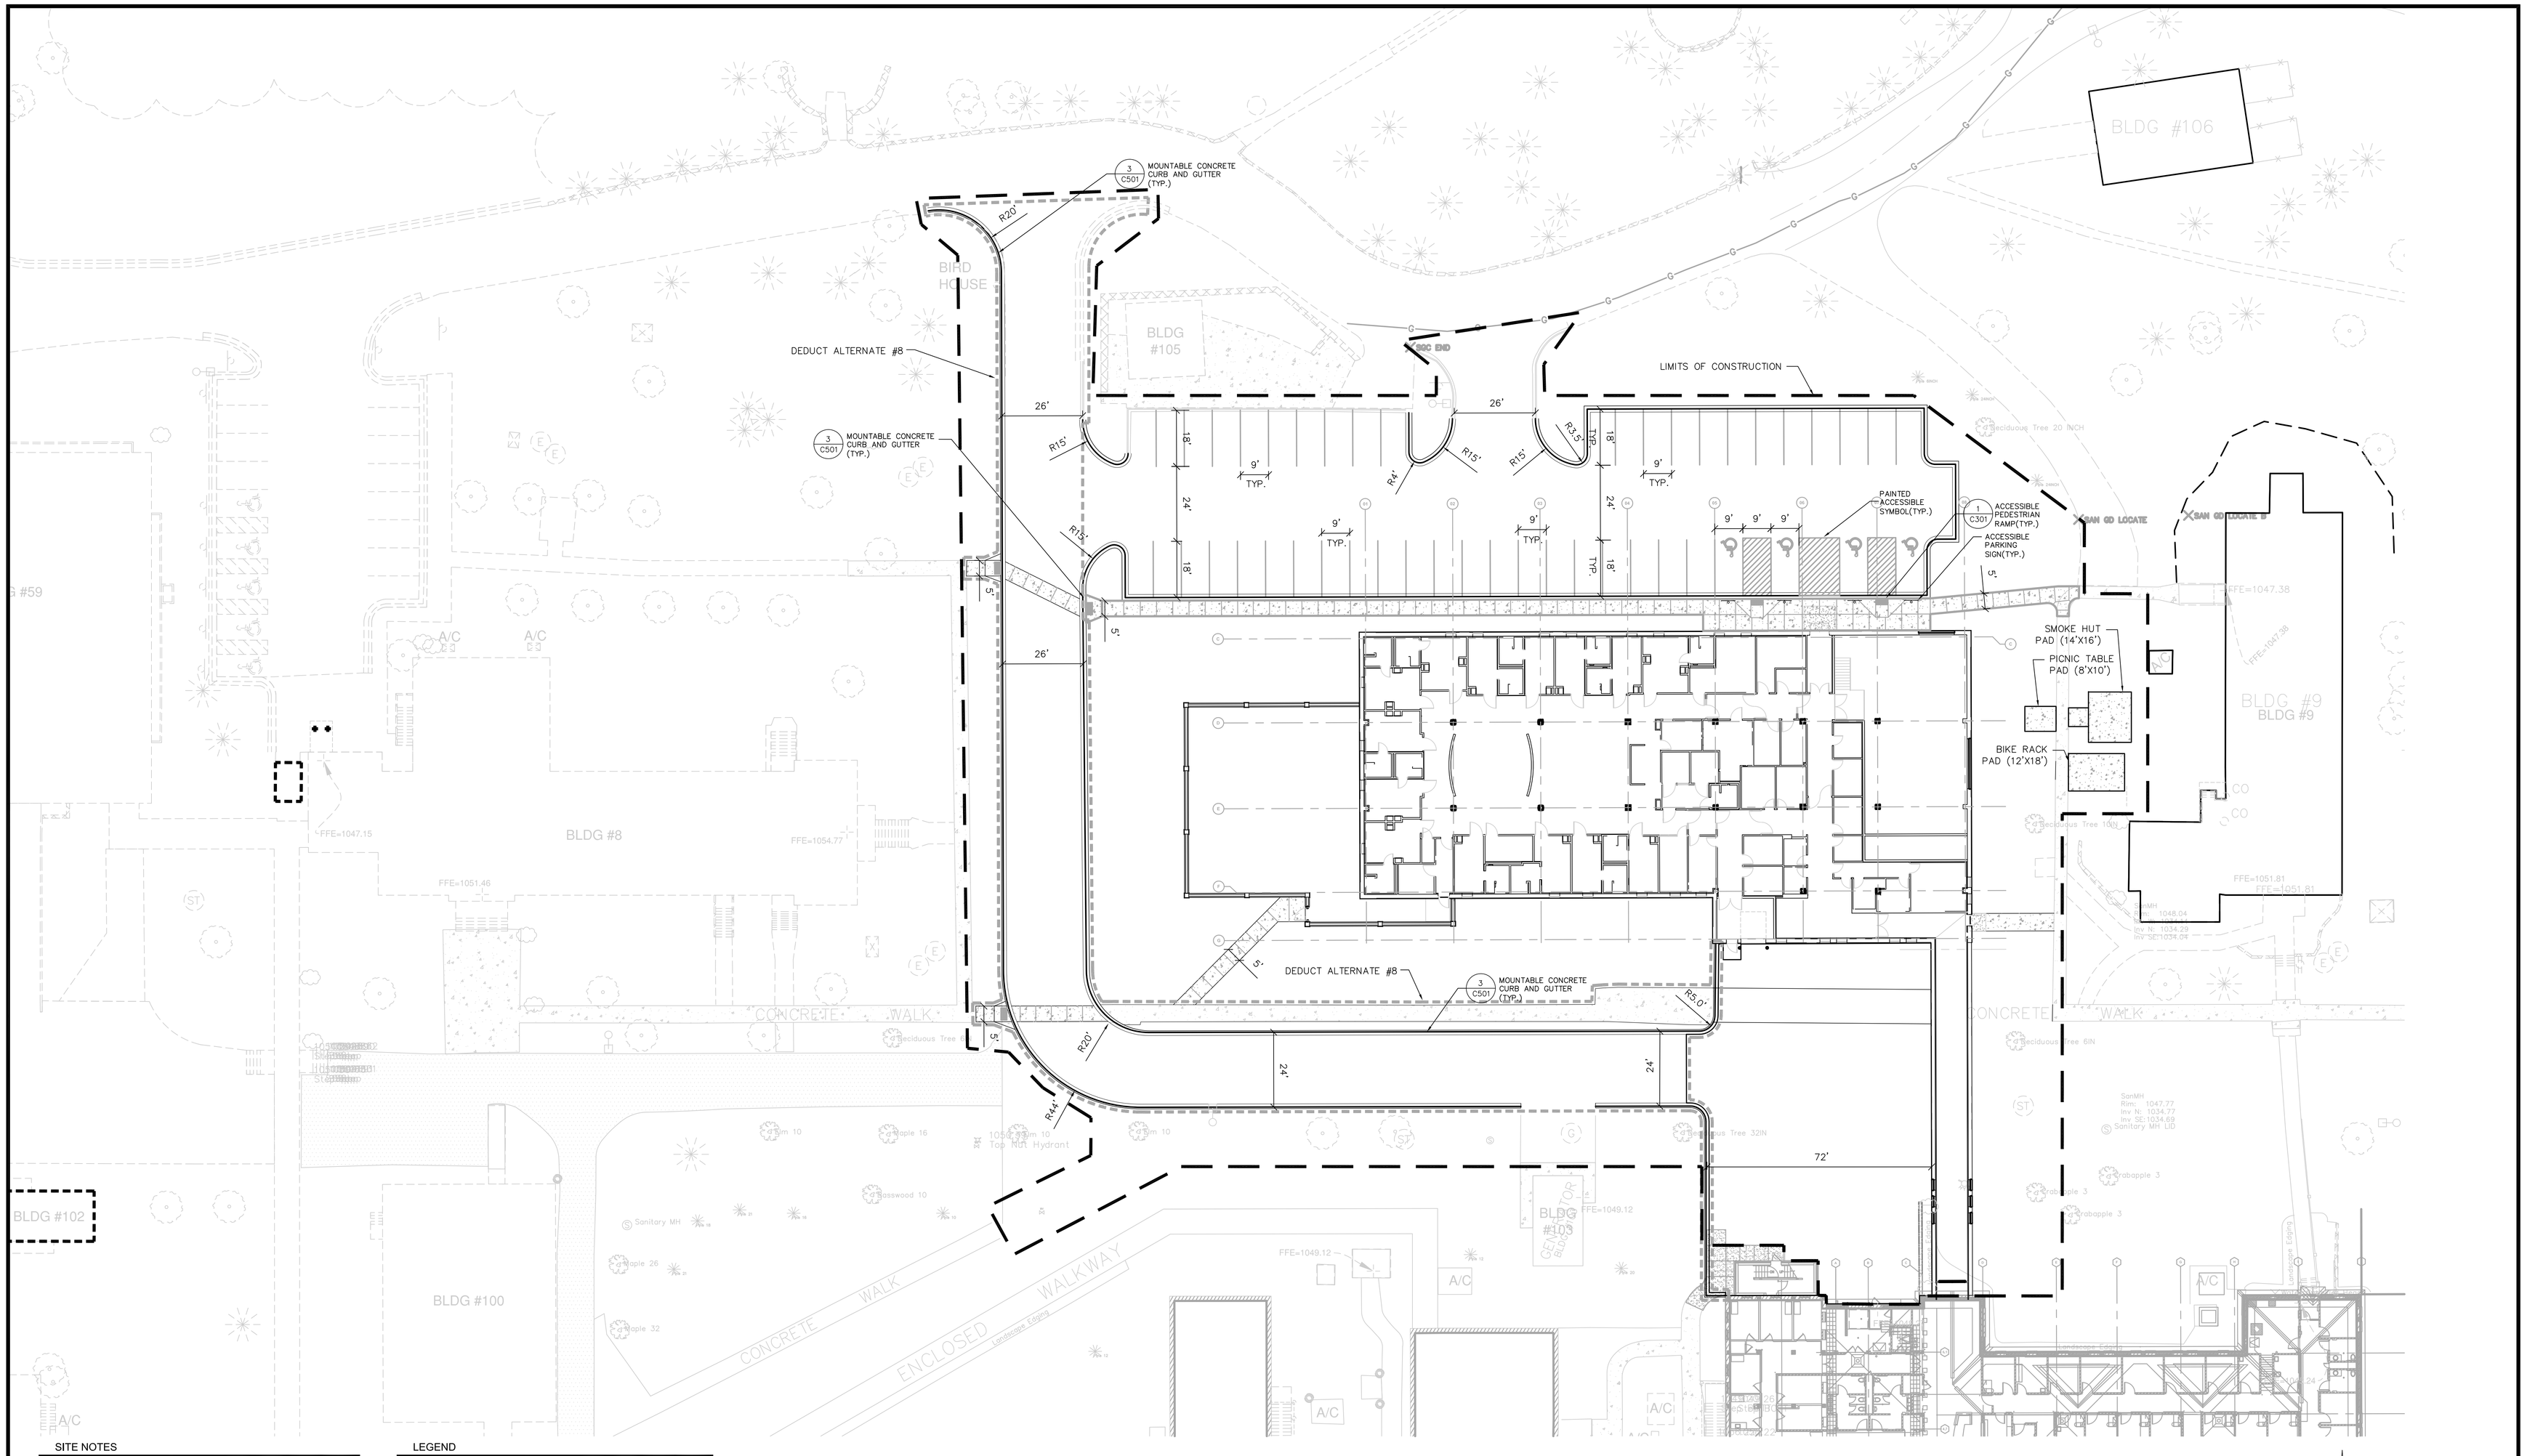

SITE NOTES

1. DIMENSIONS SHOWN ARE TO FACE-OF-CURB UNLESS INDICATED OTHERWISE.
2. CONTRACTOR SHALL FIELD VERIFY THE LOCATIONS AND ELEVATIONS OF EXISTING UTILITIES AND TOPOGRAPHIC FEATURES PRIOR TO START OF CONSTRUCTION. THE CONTRACTOR SHALL IMMEDIATELY NOTIFY THE CONTRACTING OFFICIAL TECHNICAL REPRESENTATIVE FOR VA (COR) OF ANY DISCREPANCIES OR VARIATIONS FROM PLANS.
3. CONTRACTOR IS TO CONTACT "GOPHER STATE ONE CALL" FOR UTILITY LOCATIONS - (651)454-0002 48 HOURS PRIOR TO EXCAVATION\CONSTRUCTION.

LEGEND

: DENOTES SITE SIGN

: DENOTES CONCRETE CURB AND GUTTER

: DENOTES LIMITS OF CONSTRUCTION

811 Know what's Below. Call before you dig.

0 20 40
SCALE IN FEET

No	REVISION	DATE
	100% OWNER REVIEW ESTIMATE NOT FOR CONSTRUCTION	12/16/11

RSP Architects
1220 Marshall Street NE
Minneapolis
MN 55413-1036
612.677.7100
612.677.7499 fax
www.rsparch.com

NOTICE: The designs shown and described herein including all technical drawings, graphics, and models thereof, are proprietary and cannot be copied, duplicated or commercially exploited, in whole or in part, without express written permission of RSP Architects. These are available for limited review and evaluation by clients, consultants, contractors, government agencies, vendors and office personnel only in accordance with this Notice.

© Copyright RSP Architects 2008, All rights reserved.

ENGINEERING SURVEYING ENVIRONMENTAL PLANNING

CIVIL ENGINEER
EVS, INC.
10250 Valley View Road, Suite 123
Eden Prairie, Minnesota 55344
Ph: 952-646-0236 Fax: 952-646-0290
www.evs-eng.com

I hereby certify that this plan, specification or report was prepared by me or under my direct supervision and that I am a duly licensed Professional Engineer under the laws of the State of Minnesota.

Signature

Registration No.

Date

APPROVED: SERVICE LINE DIRECTOR	DATE:	APPROVED: INFECTION CONTROL NURSE	DATE:
APPROVED: GEMS COORDINATOR	DATE:	APPROVED: PATIENT SAFETY	DATE:
APPROVED: PROJECTS SECTION MANAGER	DATE:	APPROVED: CHIEF OF POLICE	DATE:
APPROVED: DIRECTOR FMS	DATE:	APPROVED: SAFETY MANAGER	DATE:

DRAWING TITLE: SITE DIMENSION PLAN – BUILDING ADDITION

APPROVED: CHIEF OF STAFF DATE:

APPROVED: MEDICAL CENTER DIRECTOR DATE:

PROJECT TITLE: VA MEDICAL CENTER ADDITION ST CLOUD, MN – LONG TERM/ INTERMEDIATE PSYCHIATRIC UNIT

BUILDING No: SITE | CHECKED BY: WTS | DRAWN: PRF

LOCATION: VA MEDICAL CENTER ST.CLOUD, MN 56303

DATE: 12/16/2011
PLOT SCALE: 1"=20'-0"
PROJECT NO.: 656-329
CAD FILE
DRAWING NO.: C102 DWG. OF

VAMC SAINT CLOUD MN