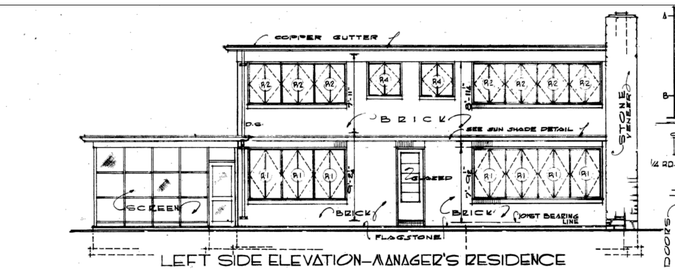

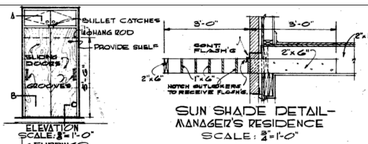

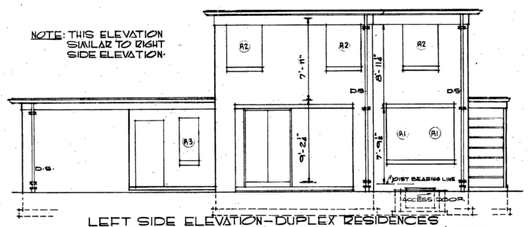

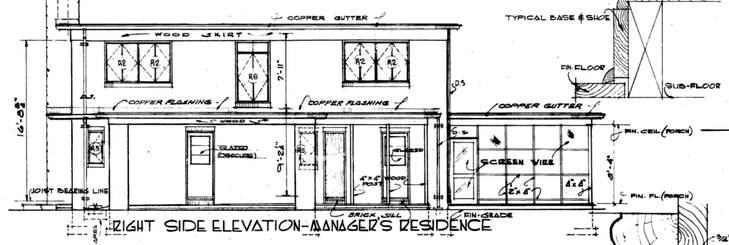

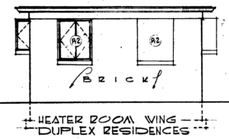

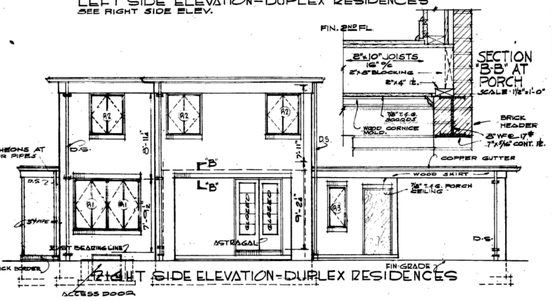

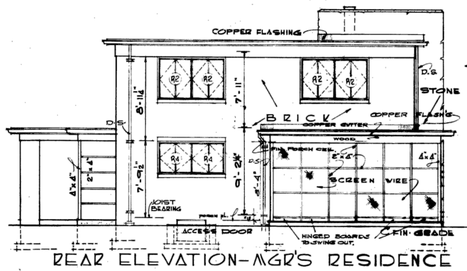

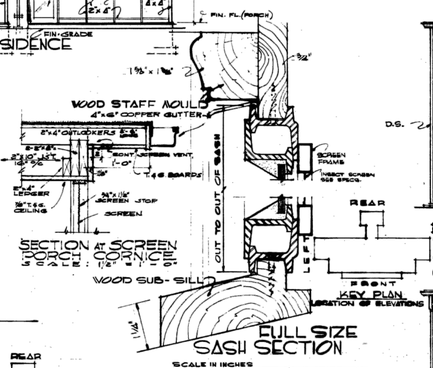

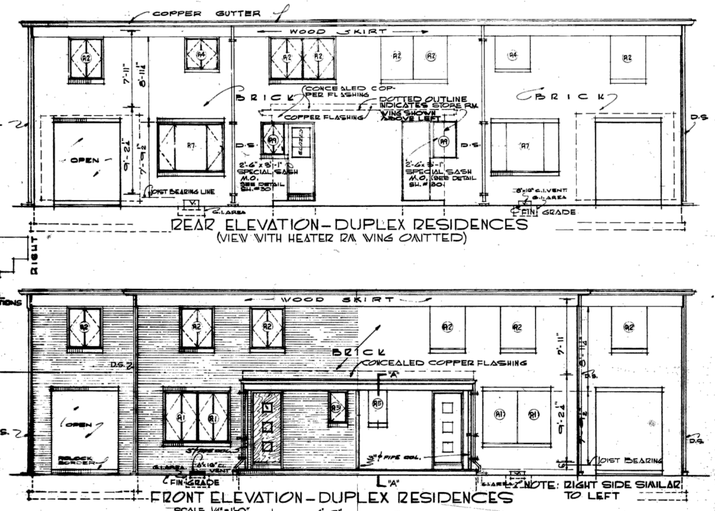

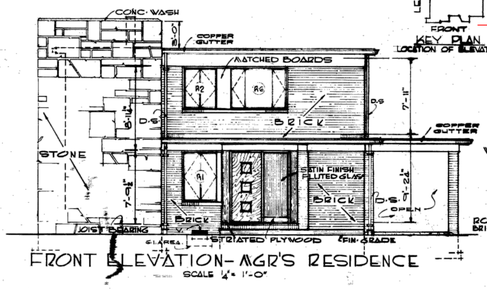

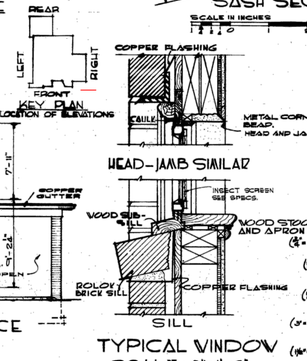

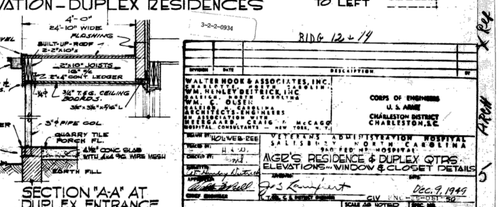

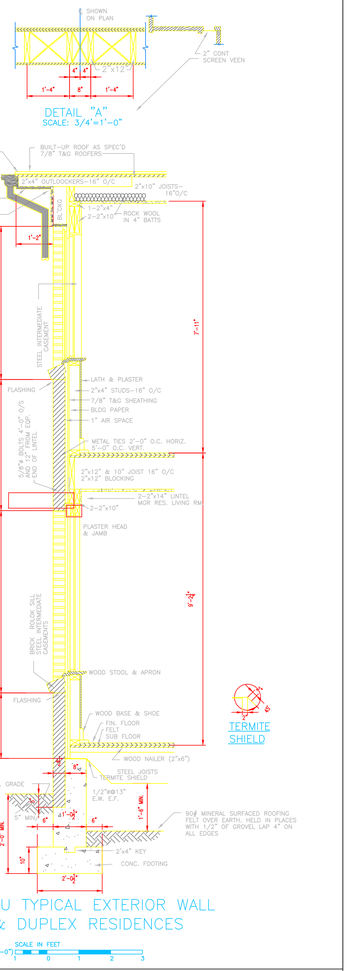

TERMITE SHIELD

BLDG 12 & 19

DETAIL A-A

EAST VIEW

NORTH-EAST VIEW

EAST-WEST VIEW

SOUTH-WEST VIEW

FIRST FLOOR WINDOWS ARE TO BE REMOVED AND
ALL OPENINGS SHALL BE BRICK TO MATCH EXISTING BRICK FACE.
SEE DETAIL A-104 DETAIL A-A FOR MATCHING DETAIL
DRAWING WAS SCAN COPY OF THE ORIGINAL AND IS NOT TO SCALE

BRICK TYPE IS BORAL BRICK OR EQUIVALENT RED RANGE WIRE CUT BRICK (ASTM C-216 GRADE SW TYPE FBS)
CONTRACTOR TO SUBMIT TO THE GOVERNMENT FOR APPROVAL FOR THE PROCESS IN WHICH NEW BRICKS SHALL MATCH OLD BRICKS.
ANY WORK DONE THAT IT IS CLEARLY VISIBLE SUCH AS A CONTRAST BETWEEN OLD AND NEW BRICKS SHALL BE RE-WORKED AT NO COST TO THE GOVERNMENT.
ALL INTERIOR WALL FINISH SHALL MATCH EXISTING CONDITIONS.
ALL WALL PAINT SYSTEM SHALL BE GLIDDEN PAINTS OR EQUIVALENT.

REV-1-GENERAL NOTES	10 AUG 12
Revision	Date

RECOMMEND APPROVAL

REQUESTER	Date		
CHIEF OF SERVICE	Date	CHIEF OF STAFF	Date
ASSOC. DIR. PATIENT CARE SVC.	Date	ASSOC. DIR. for OPERATIONS	Date
APPROVAL BY: MEDICAL CENTER DIRECTOR			Date

Drawing Title: BLDG 12 BRICK IN EXISTING WINDOW AREA-B

Project Title: VA CAMPUS SALISBURY (CALL BOXES)

Date: 28 MAR 2012

Project No.: 659-12-248

Approved: Safety Manager/M&O Supervisor

Approved:Chief of Facilities Management Svr.

Building Number: CAMPUS | Checked | Drawn: BLF

Location: W.G.(Bill) Hefner Medical Center, 1601 Brenner Ave., Salisbury NC 28144

DRAWING NO. A-104

DWG. 5 OF 5

Department of Veterans Affairs

RETURN TRACINGS TO PLAN FILES

FILE FOLDER NO. 3